BELL'S ADDITION.
TO
BALD EAGLE.

391167

SCALE 100 FT. PER INCH.
O INDICATES IRON MONUMENT.

SURVEYED BY
JOHN B. IRVINE, C.E.
408 GLOBE BLDG.
ST. PAUL, MINN.

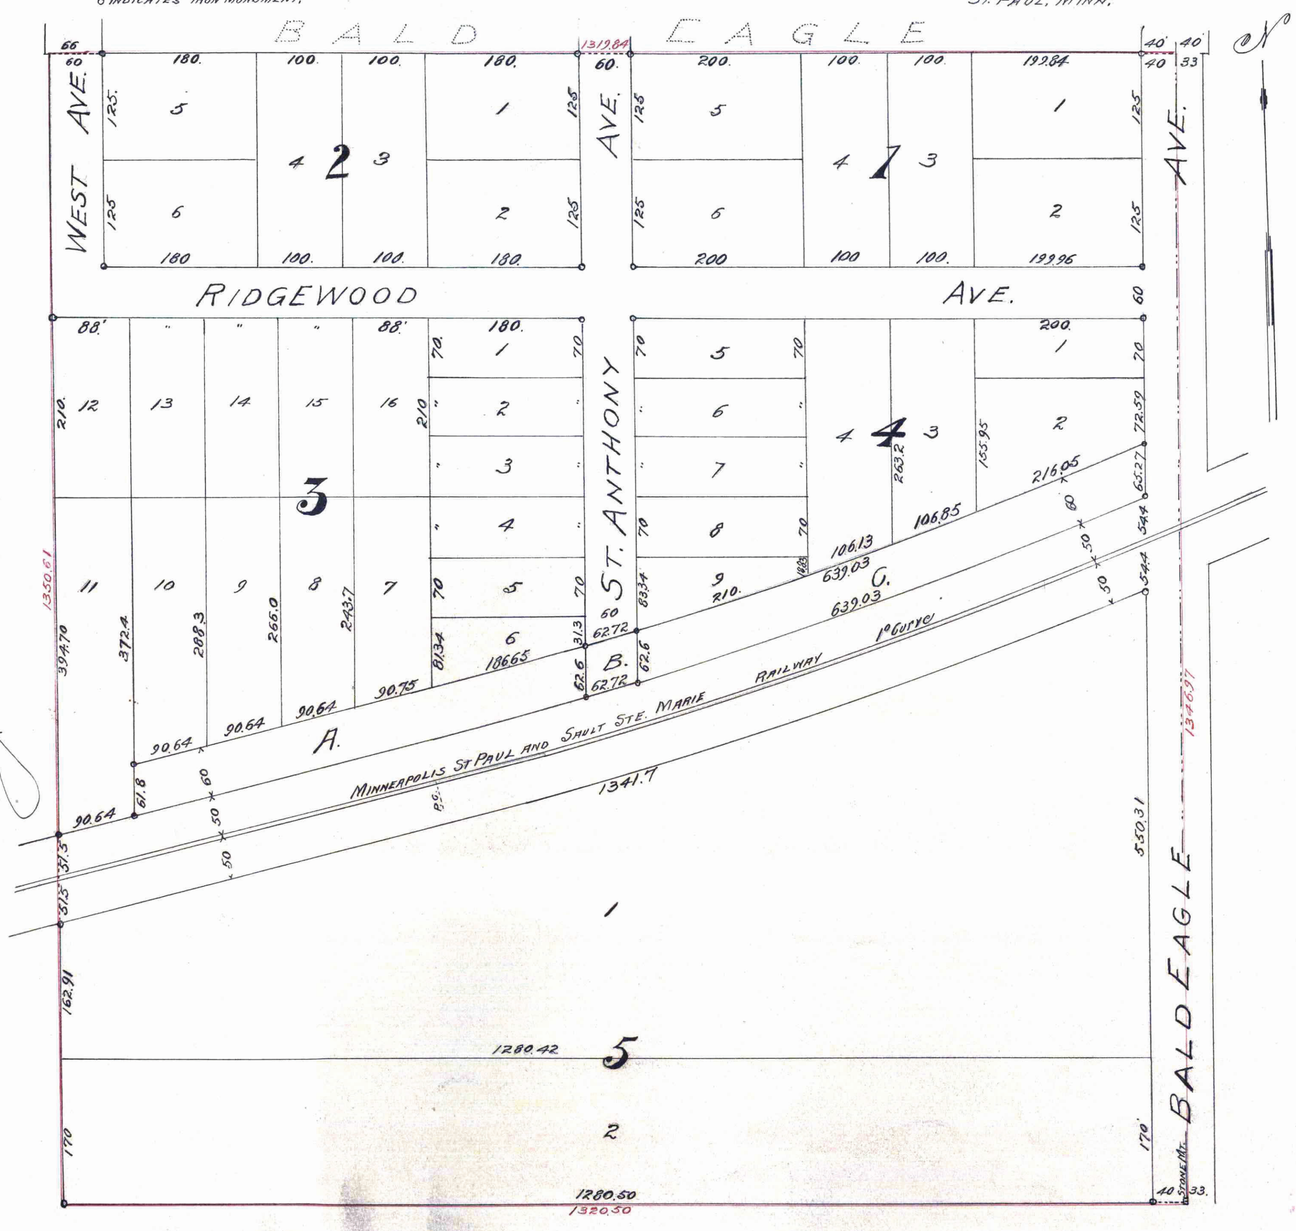

I, James Drummond, Deputy County Auditor Ramsey County, Minnesota do hereby certify that the Board of County Commissioners of said County did on the 8th day of February 1910, approve the plat of Bell's Addition to Bald Eagle as shown on this plat.

James Drummond

STATE OF MINNESOTA }
County of Ramsey. } ss.
Office of the Register of Deeds.
This is to certify that the within instrument was filed for record in this office at St. Paul, on the 30½ day of June A. D. 1910 at 2:50 o'clock P. M., and that the same is duly recorded in Book 27 of Plats, Page 3.
Witness my hand and seal of said office.
Wm. Liggett
Register of Deeds.
By _____ Deputy.

This plat document is an UNOFFICIAL copy of a Subdivision Plat or Registered Land Survey and is made available for information purposes only.

To obtain an official copy please contact the Ramsey County Recorder's Office.

RAMSEY COUNTY

St. Paul, Minn. June 23-1910.

I hereby certify to having surveyed and platted the property as described on this map as BELL'S ADDITION TO BALD EAGLE and have placed iron monuments at the corners of each and every block as shown on this map and the same is correct.

John B. Irvine.
Surveyor.

State of Minnesota } On this 23rd day of June A.D. 1910.
County of Ramsey } personally appeared before me John B. Irvine to me well known, and acknowledged that he executed the foregoing certificate as his own free act and deed.

Notary Public.
Ramsey Co. Minn.

My Commission Expires May 19th 1911.

This is to certify that Edward J. Bell, bachelor, proprietor of all of Lot 2, Section 11, Township 30, North, Range 22, West Ramsey County, Minnesota, excepting that part of said lot included in the plat of Bald Eagle, Ramsey County, Minnesota and excepting that part included in the Right of Way of the Minneapolis, St. Paul, and Sault Ste. Marie Railway, has caused the same to be surveyed and platted and hereafter known as BELL'S ADDITION TO BALD EAGLE, and hereby dedicates to the public for public use forever all the streets and avenues as hereon indicated, reserving for a period of one year from June 23rd 1910 the right to grade the streets and avenues and to cut the trees out of the streets and avenues.

Witness my hand and seal this 25th day of June A.D. 1910.

In presence of
H. C. Barnard
Peter Macdonald

Edward J. Bell.

Accepted and approved this 28th day of June A.D. 1910.

Fayette Jordan
J. D. Harvey
L. W. Rummens

Plat Commission
City Engineer.

State of Minnesota } On this 25th day of June A.D. 1910.
County of Ramsey } personally appeared before me Edward J. Bell to me well known and acknowledged that he executed the foregoing certificate as his own free act and deed.

Peter Macdonald
Notary Public
Ramsey Co. Minn.

My Commission Expires Oct 15th 1915

Taxes for the year 1909 on the lands described within paid.
JUN 30 1910
ST. PAUL, Minn.
JESSE [illegible] Treasurer.
Per Bruce

TAXES PAID
AND TRANSFERRED
JUN. 30-1910
EDW. G. [illegible] Auditor,
By Knowlton Deputy.

391167