Castle's Rearrangement
of
Blocks 7 and 8
Lake Side Park Addition to North St. Paul.

Scale: 1" = 80'

A. A. Mc Cree
Civil Engineer.

NOTE. All Bearings are referred to the ¼ line on the west of this MAP AS A MERIDIAN.

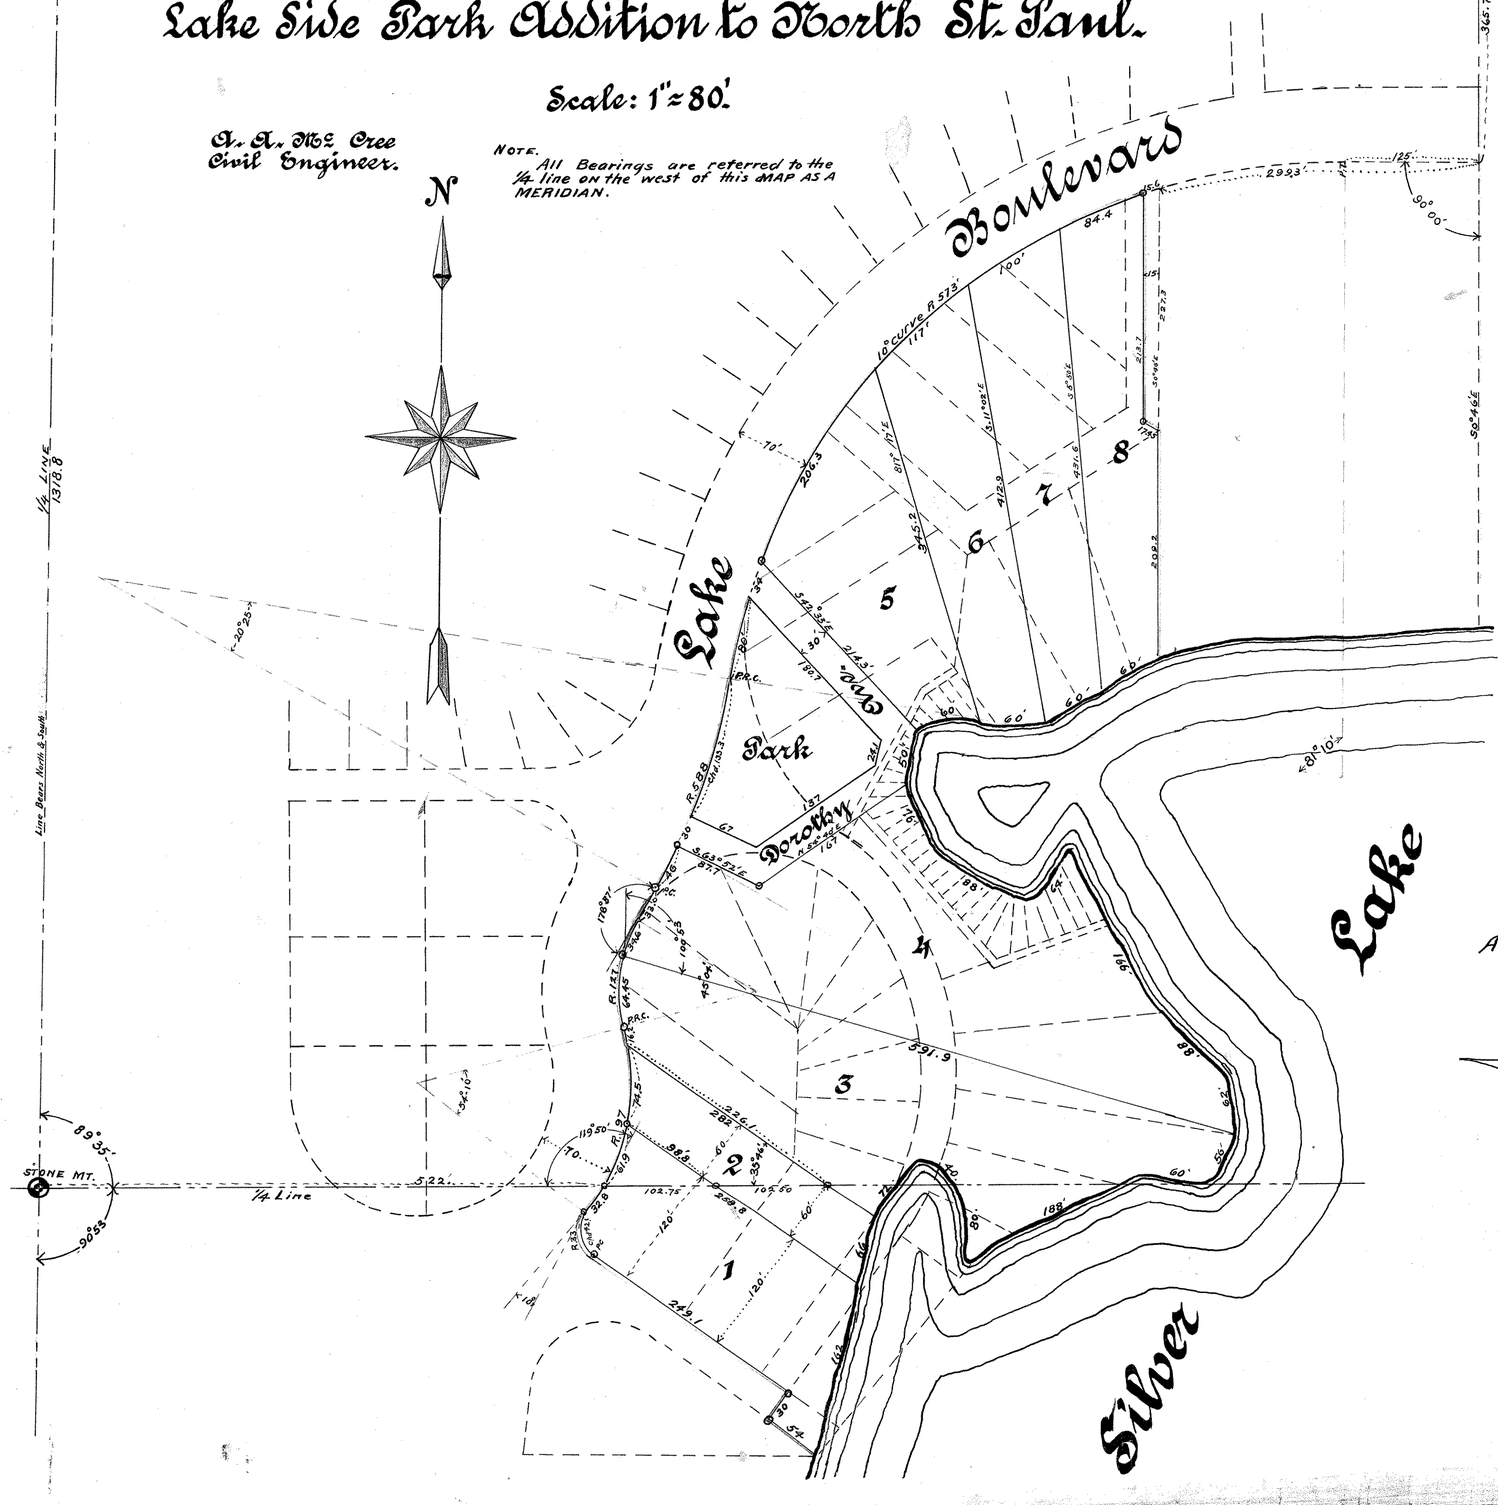

THIS is to certify that Charles W. Castle and Henry A. Castle administrators of the Estate of C.H. Castle, Deceased, Proprietors of Blocks 7 & 8 LAKESIDE PARK ADDITION to North St. Paul, as recorded in the Register of Deeds office, have caused the same to be Surveyed and platted and hereafter known as CASTLE'S REARRANGEMENT of BLOCKS 7 & 8 LAKESIDE PARK ADD. to NORTH ST. PAUL as shown by this plat, and hereby dedicate to the public and for public use forever all Streets, avenues, parks and boulevards as hereon indicated. Witness our hands and seals this 19th day of Jan. 1911

In the presence of
Silas E Foreman
Susan C. Ringrald

Charles W Castle
Henry A Castle
as Administrators of the Estate of
C H Castle Deceased.

STATE OF MINNESOTA, COUNTY OF RAMSEY. } ON this 19th day of January 1911 CHARLES W. CASTLE AND HENRY A. CASTLE, to me Well known personally came before me, and they acknowledged that they exccuted the foregoing certificate as their own free act and deed.

Silas E Foreman
Notary Public Ramsey Co. Minn.

My Commission expires January 27th 1914.

I, hereby certify to having surveyed and platted the property described on this map as Castles Rearrangement of Blocks 7 and 8 Lakeside Park Addition to North St. Paul, and have placed Iron Monuments as shown on this PLAT. All measurements are given in feet and decimals of a foot and the same is correct.

A. A. McCree,
SURVEYOR

STATE OF MINNESOTA, COUNTY OF RAMSEY. On this 12th day of December 1910 personally appeared before me A.A.Mc CREE to me well Known and acknowledged that he executed the foregoing certificate as his own free act and deed.

Clarence C. Krahmer
NOTARY PUBLIC, Ramsey Co. Minn
My Commission Expires
Jan 7. 1917

ACCEPTED AND APPROVED THIS 18th DAY OF April 1911

C J Aman
Jas. Jordan
T. Farley
} PLAT COMMISSIONERS.

Oscar Claussen. CITY ENGINEER.

Approved and accepted under Chapter 438 General Laws 1907 by the Board of Trustees of N. St. Paul. this 6th day of February 1911

John W. Herrick PRESIDENT
Attested A. L. Hauser Village Clerk

Abstract # 411 & 21