State of Minnesota } On this 19th day of
County of Ramsey } December A.D. 1911,
personally appeared before the undersigned, S.G. Harris and Jennie F. Harris his wife to me well known, and acknowledged that they executed the foregoing certificate as their own free act and deed.

Ida Keller
Notary Public
Ramsey Co, Minn.
My Commission expires Feby 21-1914

State of North Dakota } On this 11th day of
County of Wells } December A.D. 1911
personally appeared before the undersigned Herbert Dosen single, to me well known, and acknowledged that he executed the hereon described certificate as his own free act and deed. J. Norman

Notary Public,
Wells Co. North Dakota.
My Commission Expires Nov 7-1915.

Accepted and approved this 19th day of December A.D. 1911. J. Norman
Jas. T. Jordan
Jas. T. Harris } Plat Commissioners
O. Claussen City Engineer.

Accepted by the Assembly December 21-1911
Accepted by the board of Alderman December 19-1911
Approved December 23-1911
Geo. T. Remington
City Clerk.

I hereby certify to having surveyed and platted the property as described on this map as, S.G. Harris Addition, St. Paul, Minn, and have placed iron monuments at the corners of each and every block as shown on this map, and the same is correct.

F.J. Armstrong
Surveyor.

State of Minnesota } On this 18 day of Dec A.D. 1911, personally
County of Ramsey } appeared before the undersigned, F.J. Armstrong, to me well known, and acknowledged that he executed the foregoing certificate as his own free act and deed.

S. Grant Harris
Notary Public, Ramsey Co, Minn.
My Commission expires. August 25th 1915.

TAXES PAID
By Sale or Land Registered Within
AND TRANSFER ENTERED
DEC 28 1911
GEO. T. RIES, Co. Auditor,
By J. Fitzgerald Deputy.

DEC 28 1911
A. Schmeidler.

This plat document is an UNOFFICIAL copy of a Subdivision Plat or Registered Land Survey and is made available for information purposes only.

To obtain an official copy please contact the Ramsey County Recorder's Office.

RAMSEY COUNTY

S.G. HARRIS ADDITION

416500

St. Paul Minn.

This is to certify that Charles H. Burch and Flora J. Burch his wife, Gustav E. Pfutzenreuter and Tilda Pfutzenreuter his wife, Hans C. Dosen and Mina Dosen his wife, Herbert Dosen single, Wm. P. Hayes and Ellen M. Hayes his wife, John M. Carlson and Hilma Carlson his wife, Alex Cameron and Winifred J. Cameron his wife, W.S. Boyd and Maria his wife, W.F. Tasker and Louise Tasker his wife, Lucius M. Thomas and Frances E. Thomas his wife, Edgar F. Woode and Clara O. Woode by Gordon C. Retford her attorney in fact his wife, George R. Nielson and Attie M. Nielson his wife, L.A. Mc Donald and Pearl Mc Donald his wife, Daniel H. Hickey and Laura I. Hickey his wife, Harry South and Gertrude South his wife, S.G. Harris and Jennie Harris his wife, Sophia Bevans single, Patrick McMahon and Mary N. McMahon his wife, and Mrs. H.G. Ackerlin widow, by S.W. Vandenbush her attorney in fact proprietors of the following described tract; Commencing at a point on the north line of Langford Ave, in the S.W. 1/4 of Sec. 22, T29, R23, 330 feet west from the east line of said S.W. 1/4, thence north parallel with said east line of said S.W. 1/4, 257 feet to the South line of Albany St, thence West along the south line of Albany St, 960.51 feet, thence south parallel with the west line of said S.W. 1/4, 257 feet to the north line of Langford Ave, thence east along the north line of Langford Ave, 959.84 feet to the place of beginning, have caused the same to be surveyed and platted and hereafter known as, S.G. Harris Addition, St. Paul, Minn. as shown by this plat, and hereby dedicate to the public, and for the public use forever, all the streets avenues and alleys as herein indicated.

Witness our hands and seals this 7th day of December A.D. 1911.

In presence of

Jennie F. Harris	Lucius M. Thomas	S. Grant Harris
S.G. Harris	Frances E. Thomas	Warren F. Harris
Hilma Carlson	Edgar F. Woode &c	
John M. Carlson	Clara O. Woode &c	
Wm. P. Hayes	Pearl McDonald	
Ellen M. Hayes	George R. Nielson	Ida Keller
Alex Cameron	Attie M. Nielson	Warren F. Harris
Winifred J. Cameron	Daniel McMahon	
Sophia C. Bevans	Mary N. McMahon	
Charles H. Burch	W.F. Tasker	
Flora J. Burch	Louise Tasker	
Hans C. Dosen	Helen M. Hickey by Gordon C. Retford her Atty in fact	Witness of all signatures except as below
Mina Dosen	by S.W. Vandenbush her attorney in fact	
W. Wm S. Boyd	Harry South	
Maria M. Boyd	Gertrude South	
Daniel H. Hickey	Gustav E. Pfutzenreuter	Jno F. Reed
Laura I. Hickey	Tilda Pfutzenreuter	Jno F. Reed
	Herbert Dosen	J. Norman

Ida Keller, Warren F. Harris — Witness to S.G. Harris and Jennie Harris

Jno F. Reed — Witness to Gustav E. and Tilda Pfutzenreuter

J. Norman — Witness to Herbert Dosen

State of Minnesota } On this 18th day of December A.D. 1911, personally
County of Ramsey } came before me the undersigned, Charles H. Burch & Flora J. Burch his wife, Wm. P. Hayes & Ellen M. Hayes his wife, John M. Carlson & Hilma Carlson his wife, Alex Cameron & Winifred J. Cameron his wife, W.S. Boyd & Maria Boyd his wife, W.F. Tasker & Louise Tasker his wife, Lucius M. Thomas & Frances E. Thomas his wife Edgar F. Woode & Clara O. Woode his wife, George R. Nielson & Attie M. Nielson his wife L.A. Mc Donald & Pearl Mc Donald his wife, Daniel H. Hickey & Laura I. Hickey his wife, Harry South & Gertrude South his wife, Mrs. H.G. Ackerlin widow, by S.W. Vandenbush her attorney in fact Sophia Bevans single, and Patrick McMahon & Mary N. McMahon his wife, to me well known and they each acknowledged that they executed the foregoing certificate as their own free act and deed.

S. Grant Harris
Notary Public, Ramsey Co. Minn.
My Commission expires Aug. 25th 1915.

State of South Dakota } On this 2nd day of Dec A.D. 1911, personally
County of Brown } came before me the undersigned, Gustav E. Pfutzenreuter & Tilda Pfutzenreuter his wife _____, to me well known and they each acknowledged that they executed the foregoing certificate as their own free act and deed.

Jno F. Reed
Notary Public Brown Co, South Dakota.
My Commission expires Jan 30th 1912.

STATE OF MINNESOTA, County of Ramsey, } ss:
Office of the Register of Deeds.
This is to certify that the within instrument was filed for record in this office at St. Paul, on the 28 day of Dec A.D. 1911, at 2 o'clock P.M. and that the same was duly recorded in Book 29 of Town Plats Pages 12
Wm. Fitzgerald Register of Deeds.
By _____ Deputy.

F.J. Armstrong Surveyor.
Scale 50 feet per inch

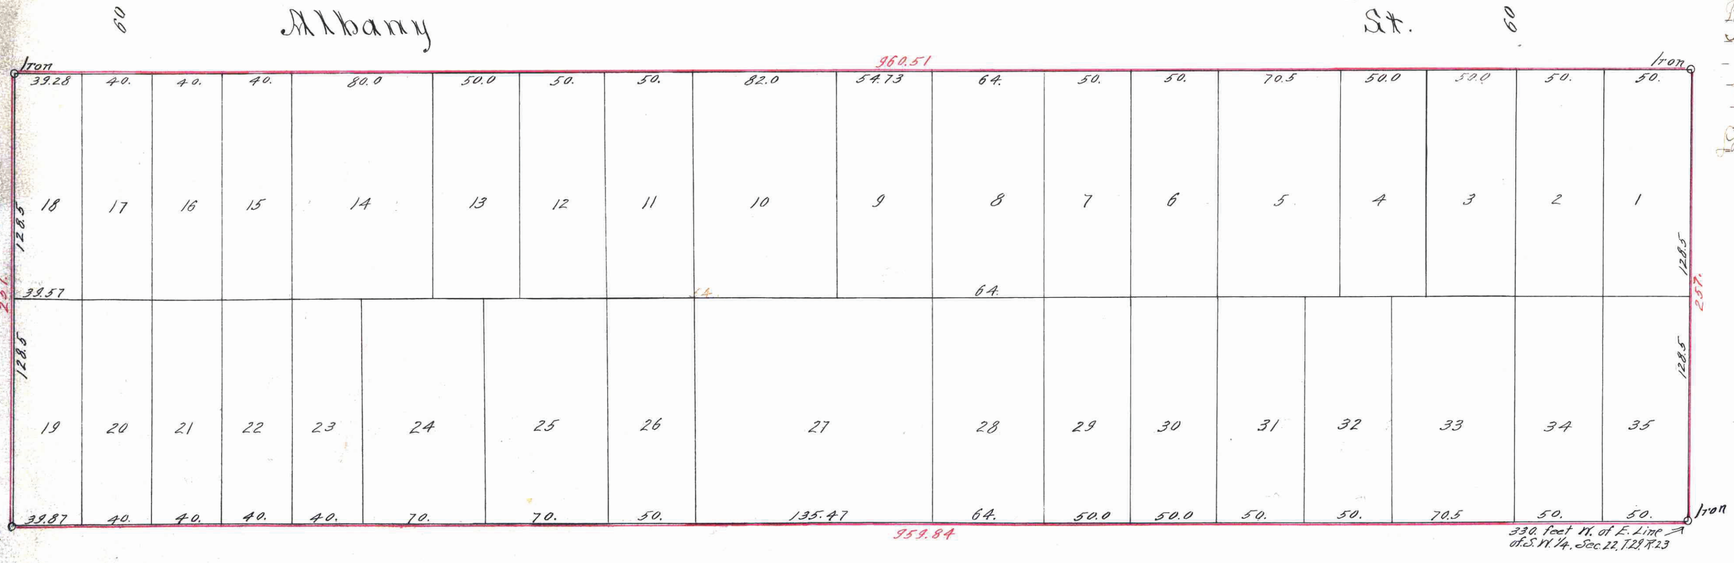

DEC 27 1911
JESSE L. [illegible], Treas. asst.
Deputy

Examined and Charged
Dec 28 1911
Geo. T. Ries
County Auditor