This plat document is an UNOFFICIAL copy of a Subdivision Plat or Registered Land Survey and is made available for information purposes only.

RAMSEY COUNTY

To obtain an official copy please contact the Ramsey County Recorder's Office.

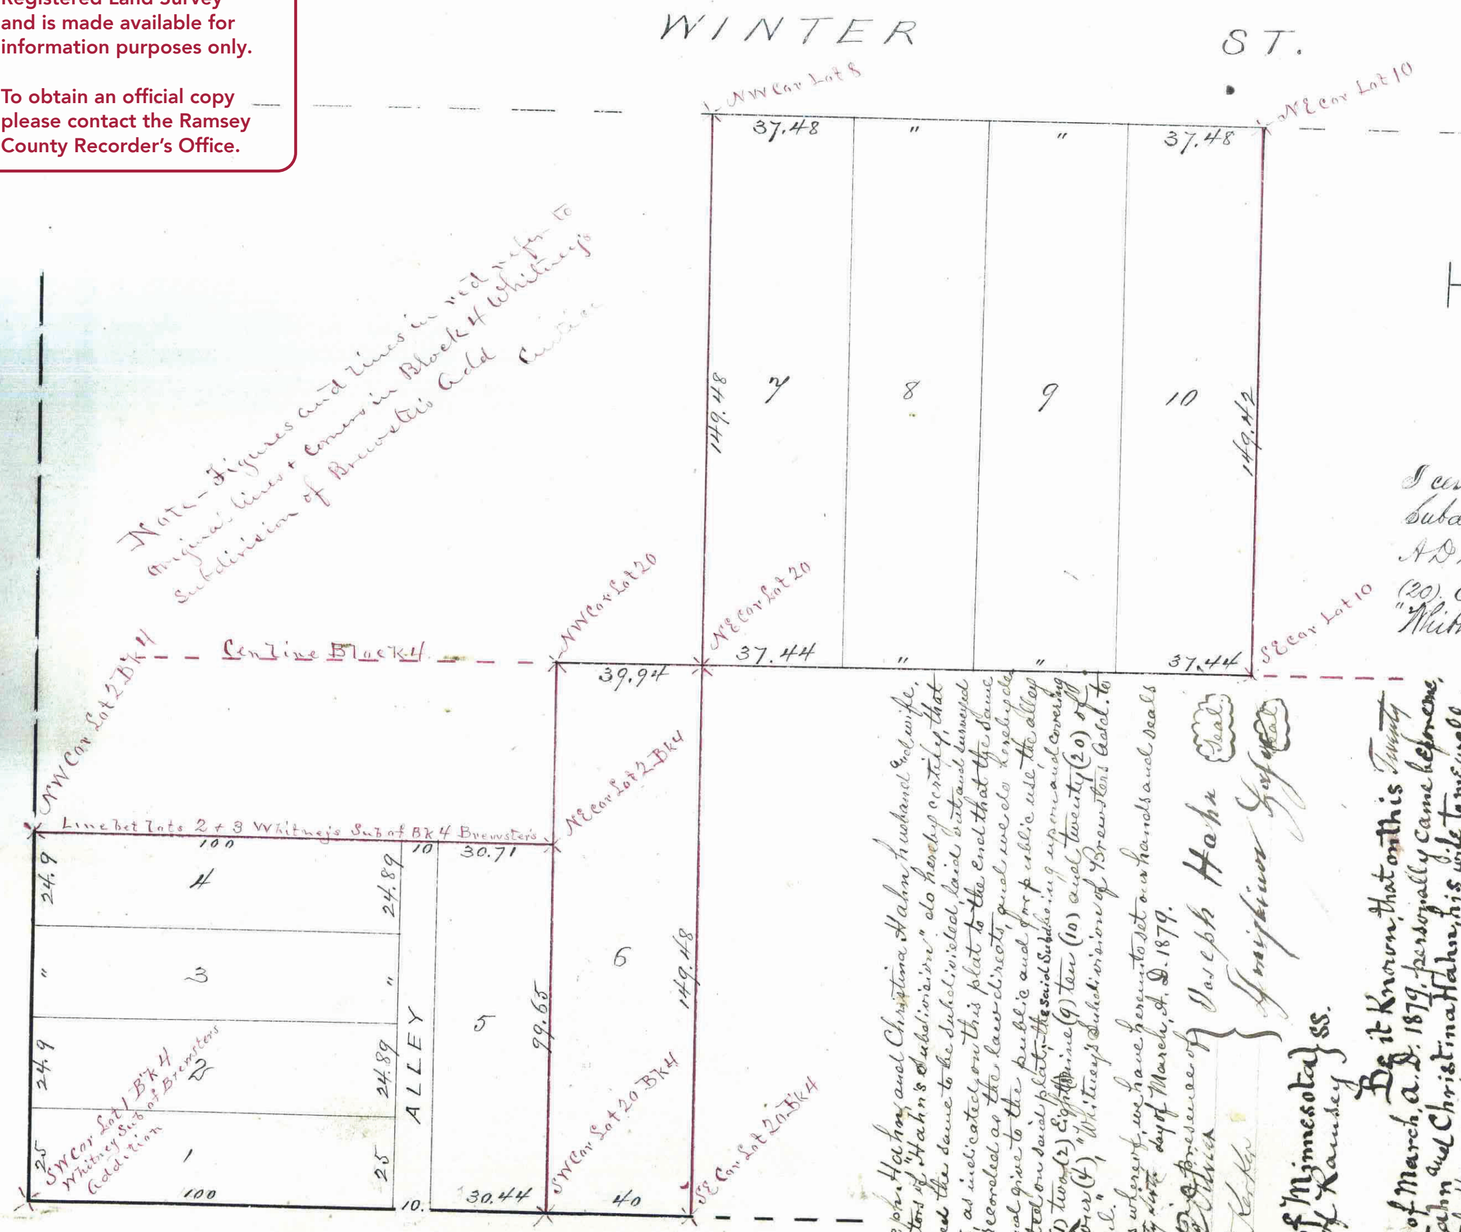

I certify that the within plat of Hahn's subdivision is in accordance with the streets as before laid out March 31st 1879

J. S. Sewall City Engineer

HAHN'S SUBD'N.

St Paul Minn March 19th 1879

I certify that this diagram correctly represents Hahn's Subdivision as surveyed by me in the month of November AD 1878 and comprises Lots One (1). Two (2). Twenty (20). Eight (8). Nine (9). and Ten (10) of Block Four (4). "Whitney's Subdivision of Brewster's Add to St Paul"

D. L. Curtice C.E.

I certify, that "Hahn's Subd'n" as represented on this plat was adopted by order of the Common Council of the City of St Paul on the 15th day of April A.D. 1879.

M. O'Connor
City Clerk

Dated at St Paul, Minn. April 18th 1879

We, Joseph Hahn and Christina Hahn husband and wife, proprietors of "Hahn's Subdivision" do hereby certify that we caused the same to be subdivided, laid out and surveyed into lots as indicated on this plat to the end that the same may be recorded as the law directs, and we do hereby dedicate, and give to the public and for public use the alley represented on said plat, the said Subdivision upon and covering Lots One (1) two (2) Eight (8) nine (9) ten (10) and twenty (20) of Block Four (4) "Whitney's Subdivision of Brewster's Add. to Saint Paul."

In Witness whereof, we have hereunto set our hands and seals this Twenty sixth day of March, A.D. 1879.

Executed in presence of
J. L. Davis
J. L. Clerk

Joseph Hahn (Seal)
Josephine Hahn (Seal)

State of Minnesota } ss.
County of Ramsey }

Be it Known, that on this Twenty sixth day of March, A.D. 1879, personally came before me, Joseph Hahn and Christina Hahn, his wife, to me well known to be the identical persons described in, and who executed the foregoing certificate, and they severally acknowledged that they executed the same freely and for the uses and purposes therein set forth.

J. L. Davis
Notary Public, Ramsey County, Minnesota.

STATE OF MINNESOTA, } ss.
County of Ramsey.
Office of the Register of Deeds.
This is to certify that the within instrument was filed for Record in this Office, at St. Paul, on the 18th day of April A.D. 1879 at 2 o'clock P.M. and that the same was duly recorded in Book N of Town Plats page 16.
Otto Drehen
Register of Deeds.
By
Deputy.

Taxes paid and transfer made, this 26th day of March A.D. 1879.

J. Lee Davis
County Auditor, Ramsey Co. Minn.
Jr Oliver Deputy.

CITY TREASURER'S OFFICE,
ST. PAUL, MINN.
MAR 26 1879
ASSESSMENTS PAID.
F. A. Rowe
CITY TREAS.