IDE'S OUTLOTS

S.E.¼ OF N.W.¼ SEC. 22 TWP 29 R.22

Ramsey County, Minn.

Scale 100 Ft = 1 Inch

Surveyed by Clement and Dorsett.
1608 Pioneer Bldg.

This plat document is an UNOFFICIAL copy of a Subdivision Plat or Registered Land Survey and is made available for information purposes only.

RAMSEY COUNTY

To obtain an official copy please contact the Ramsey County Recorder's Office.

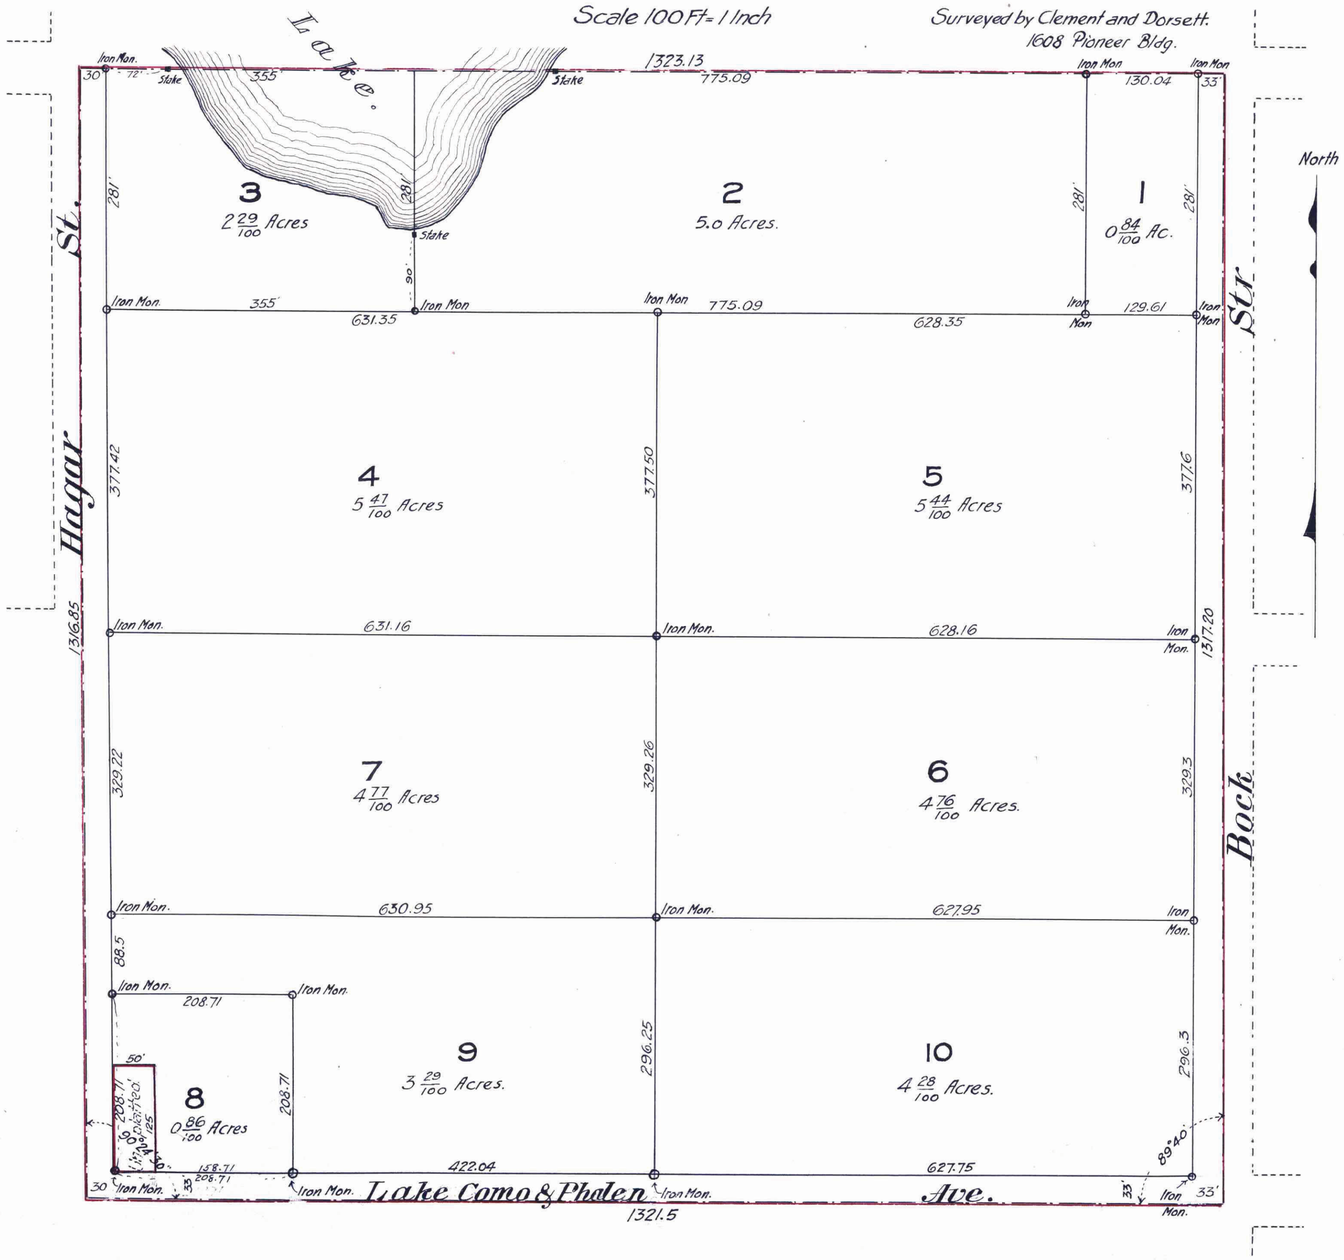

We hereby certify to having surveyed and platted the property described on this map as "Ide's Outlots" and have placed Iron Monuments at the corners as shown and the same is Correct

W. L. Clement
E. L. Dorsett
Surveyors

State of Minnesota } s.s.
County of Ramsey }

On this 31st day of Aug. A.D. 1915 personally appeared before me, the undersigned, W. L. Clement and E. L. Dorsett, to me well known and acknowledged that they executed the foregoing certificate as their free act and deed.

O. J. Fowley
Notary Public Ramsey Co. Minn.
My commission expires Oct. 7. 1917.

This is to certify that Eugene R. Ide, and Emma Ide, his wife - Clarence M. Ide and Julia Ide, his wife Henry G. Ide, (widower) by E. R. Ide, his attorney in fact owners of the South East quarter (SE¼) of the North west quarter (N.W.¼) of Section Twenty two (22) Township Twenty nine (29) Range Twenty two (22) Ramsey County Minnesota, excepting therefrom all that certain piece or parcel of land described as follows, Commencing at a point thirty three (33) feet north of a point thirty (30) feet east of the South west corner of the South East quarter of the Northwest quarter of Section 22 Township 29 Range 22 and running thence north one hundred twenty five (125) feet thence East fifty (50) feet thence South one hundred twenty five (125) feet thence West fifty (50) feet to beginning being a lot fifty (50) feet front on southerly end by one hundred twenty five (125) feet deep, has caused the same to be surveyed and platted and hereafter known as "Ide's Outlots" and hereby dedicates to the public use forever all the streets avenues and alleys as herein indicated In witness whereof we have hereunto set our hands and seals this 30th day of August 1915

In the presence of
Edwin Ehlers
Henry Ehlers

Eugene R. Ide
Emma Ide
Clarence M. Ide
Julia Ide
Henry G. Ide
by E. R. Ide
Attorney in fact

State of Minnesota } s.s.
County of Ramsey }

On this 30th day of August A.D. 1915 personally appeared before me the undersigned Eugene R. Ide, Emma Ide, his wife Clarence M. Ide, Julia Ide, his wife Henry G. Ide, (widower) by E. R. Ide, his Attorney in fact, and acknowledged that they executed the same as their free act and deed.

Edwin Ehlers
Notary Public Ramsey Co. Minn.
My Commission expires Nov. 15, 1917

Accepted and approved this 8th day of Sept. A.D. 1915

Geo. H. Hendee
Charles H. Bronson } Plat Commissioners
Jas. W. Jordan
M. C. Tose Comm'r of Public Works

Accepted by the Council Sept. 9th 1915
Approved Sept. 9th - 1915
John I. Farley
City Clerk.

TAXES PAID AND TRANSFER ENTERED
SEP 13 1915
GEO. J. RIES, COUNTY AUDITOR
By Dingwall
Deputy

DOCUMENT NUMBER 20944

CERTIFICATE NUMBER 20318
BOOK 53 PAGE 196
STATE OF MINNESOTA, } ss
County of Ramsey
OFFICE OF THE REGISTRAR OF TITLES,
This is to certify that the within instrument was filed in this office at St. Paul, on the 22nd day of Sept A. D. 1915 at 1 o'clock P.M.
M. W. Fowler
Registrar of Titles.
By Hakonah
Deputy.

Taxes for the year of 1914 on the lands described within PAID
SEP 13 1915
Martin J. O'Malley, Treasurer,
RAMSEY COUNTY, MINN.
Per Zimmermann

DEPARTMENT OF FINANCE.
ST. PAUL, MINN.
SEP 13 1915
Assessment PAID
S. A. FAHR, WITH Commissioner,
By Schneider

20944