13

This plat document is an UNOFFICIAL copy of a Subdivision Plat or Registered Land Survey and is made available for information purposes only.

To obtain an official copy please contact the Ramsey County Recorder's Office.

RAMSEY COUNTY

RYAN PLACE

SCALE 1 INCH EQUALS 80 FEET

□ INDICATES STONE MONUMENT ○ INDICATES IRON PIN

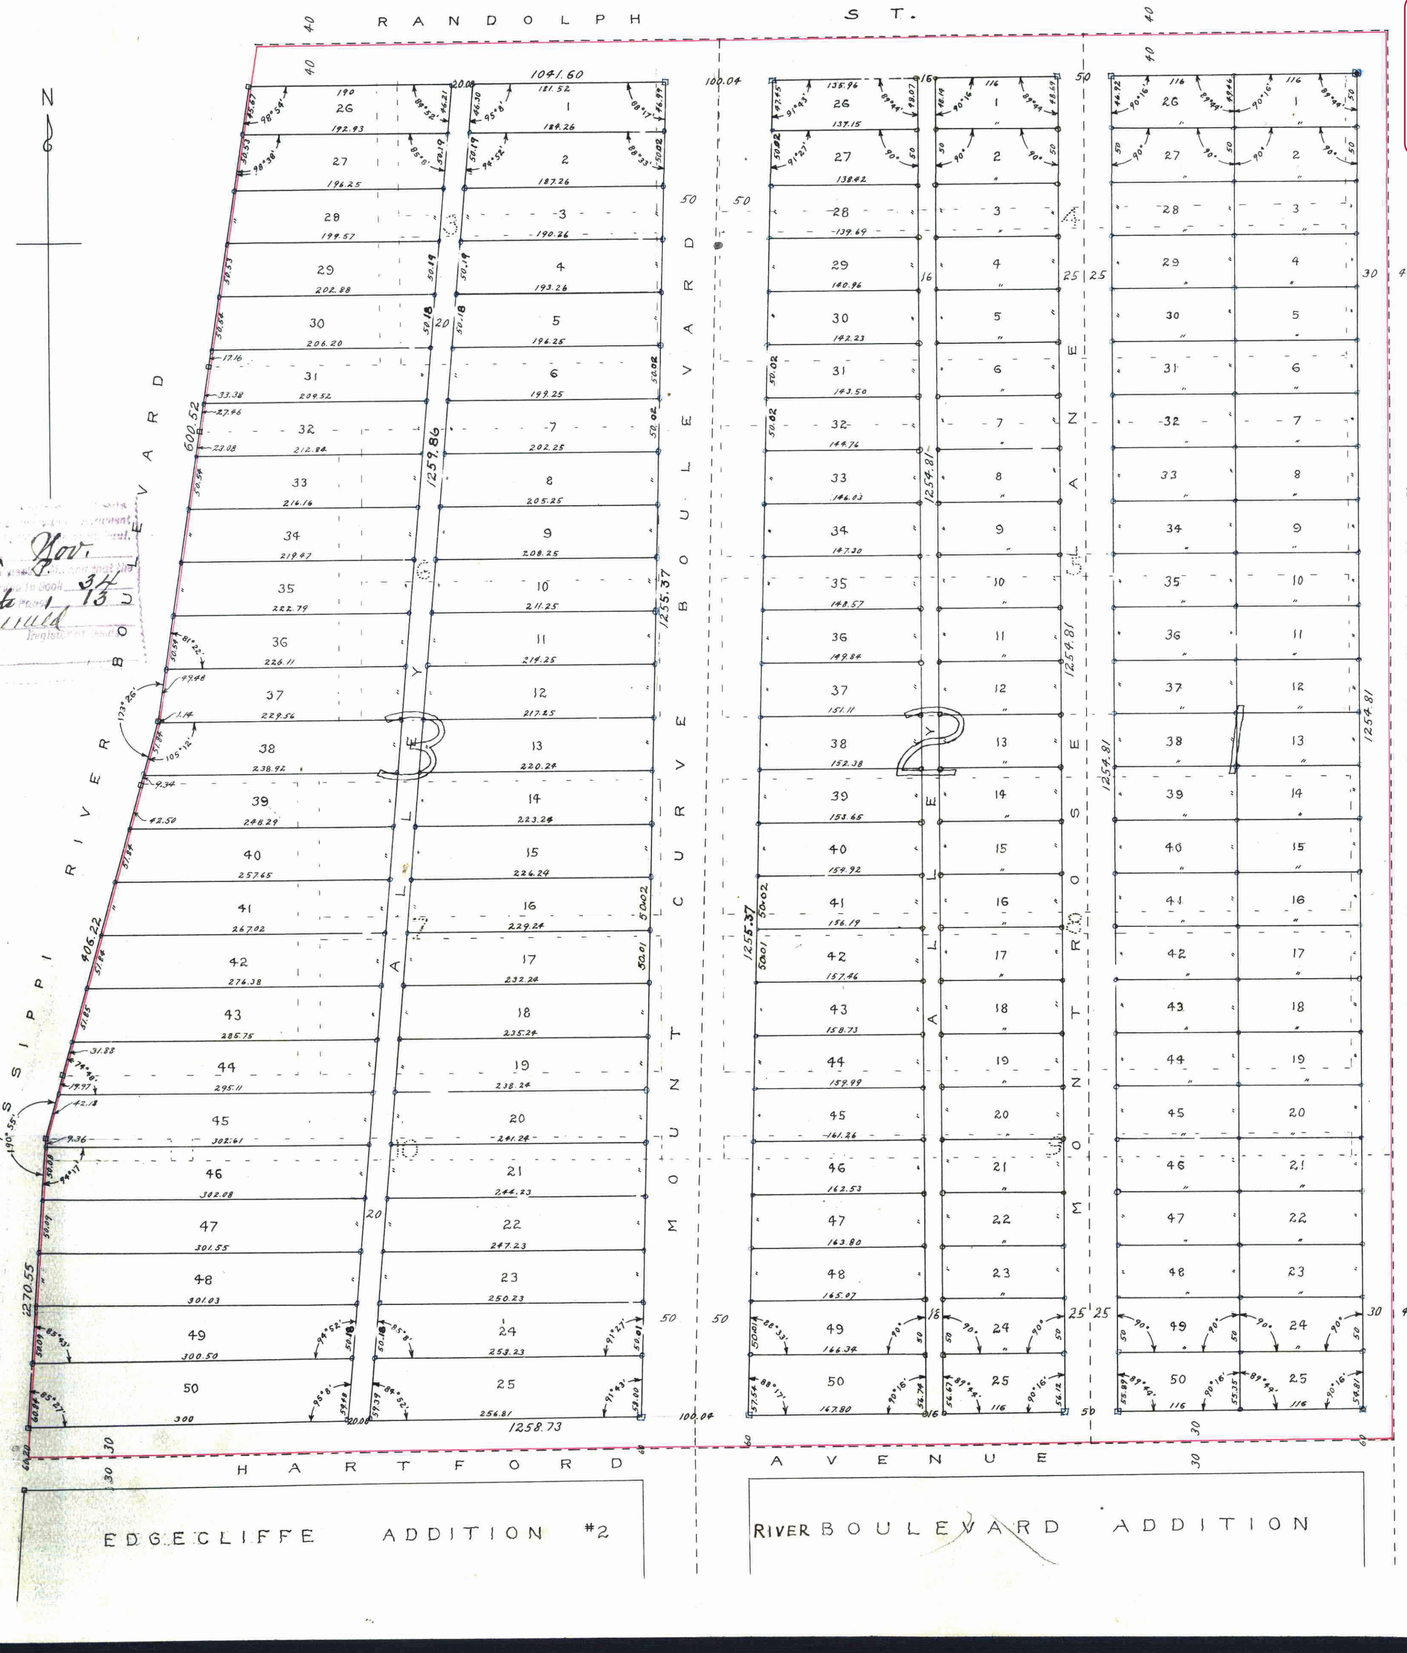

I hereby certify to having surveyed and platted the property as described on this map as Ryan Place, and have placed stone monuments and iron pins at the corners as shown on this map and the same is correct.

(Signed) Paul L. Mueller
Landscape Architect

State of Minnesota } On this 17th day of
County of Ramsey } April A. D. 1915 personally appeared before me, the undersigned, Paul L. Mueller to me well known, and acknowledged that he executed the foregoing certificate as his own free act and deed.

Fred Allichel
Notary Public, Ramsey County, Minn.
My Commission Expires Feb. 9th, 1918

This is to certify that Michael P. Ryan, Agatha M. Ryan, his wife, owners of Blocks Three (3), Four (4), Five (5), Six (6), Seven (7), Eight (8), Nine (9) and Ten (10), Island Park Addition, St. Paul, Minnesota, and the portion of Cretin Avenue and all the streets and alleys in above blocks heretofore vacated and the South Ten (10) Acres of Lot Number Three (3) in Section Number Eight (8), Township Twenty Eight (28), Range Twenty Three (23), Ramsey County, Minnesota, have caused the same to be re-surveyed and platted and hereafter known as Ryan Place, as shown by this plat and hereby dedicate to the public and for the public use, forever, all the streets, avenues, alleys and boulevards as herein indicated.

Witness our hands and seals this 17th day of April A. D. 1915

Michael P. Ryan Agatha M. Ryan
his wife

State of Minnesota } On this 17th day of
County of Ramsey } April A. D. 1915 personally appeared before me, the undersigned, Michael P. Ryan and Agatha M. Ryan his WIFE to me well known, and acknowledged that they executed the foregoing certificate as their own free act and deed.

Fred Allichel
Notary Public, Ramsey County, Minn.
My Commission Expires Feb. 9th, 1918

DEPARTMENT OF FINANCE
ST. PAUL, MINN.
NOV 1915
Schneider

TAXES PAID
AND TRANSFER ENTERED
NOV 4 1915
GEO. J. RIES, COUNTY AUDITOR
By Fitzgerald Deputy

Taxes for the year of 1915 on lands described within this plat
NOV 4 1915
M. [illegible] TREASURER
HARLEY COUNTY, MINN.
By Zimmermann

Accepted and approved this 26th day of October A. D. 1915

George H. Keenan
Charles H. Bronson
James Jordan
} Plat Commissioners

M. C. Foss
Commissioner of Public Works

Accepted by the Council Oct 27th - 1915
Approved Oct 28th 1915
John J. Farley City Clerk

Recorded

Nov 4th 1915 at 4:30 P.M.
Vol. 37 Town Plats Page 13
Wm. Fitzgerald Register of Deeds

485452