SCHLETTI'S THIRD ADDITION.

Scale 40 ft. per inch. JOHN B. IRVINE, SURVEYOR.

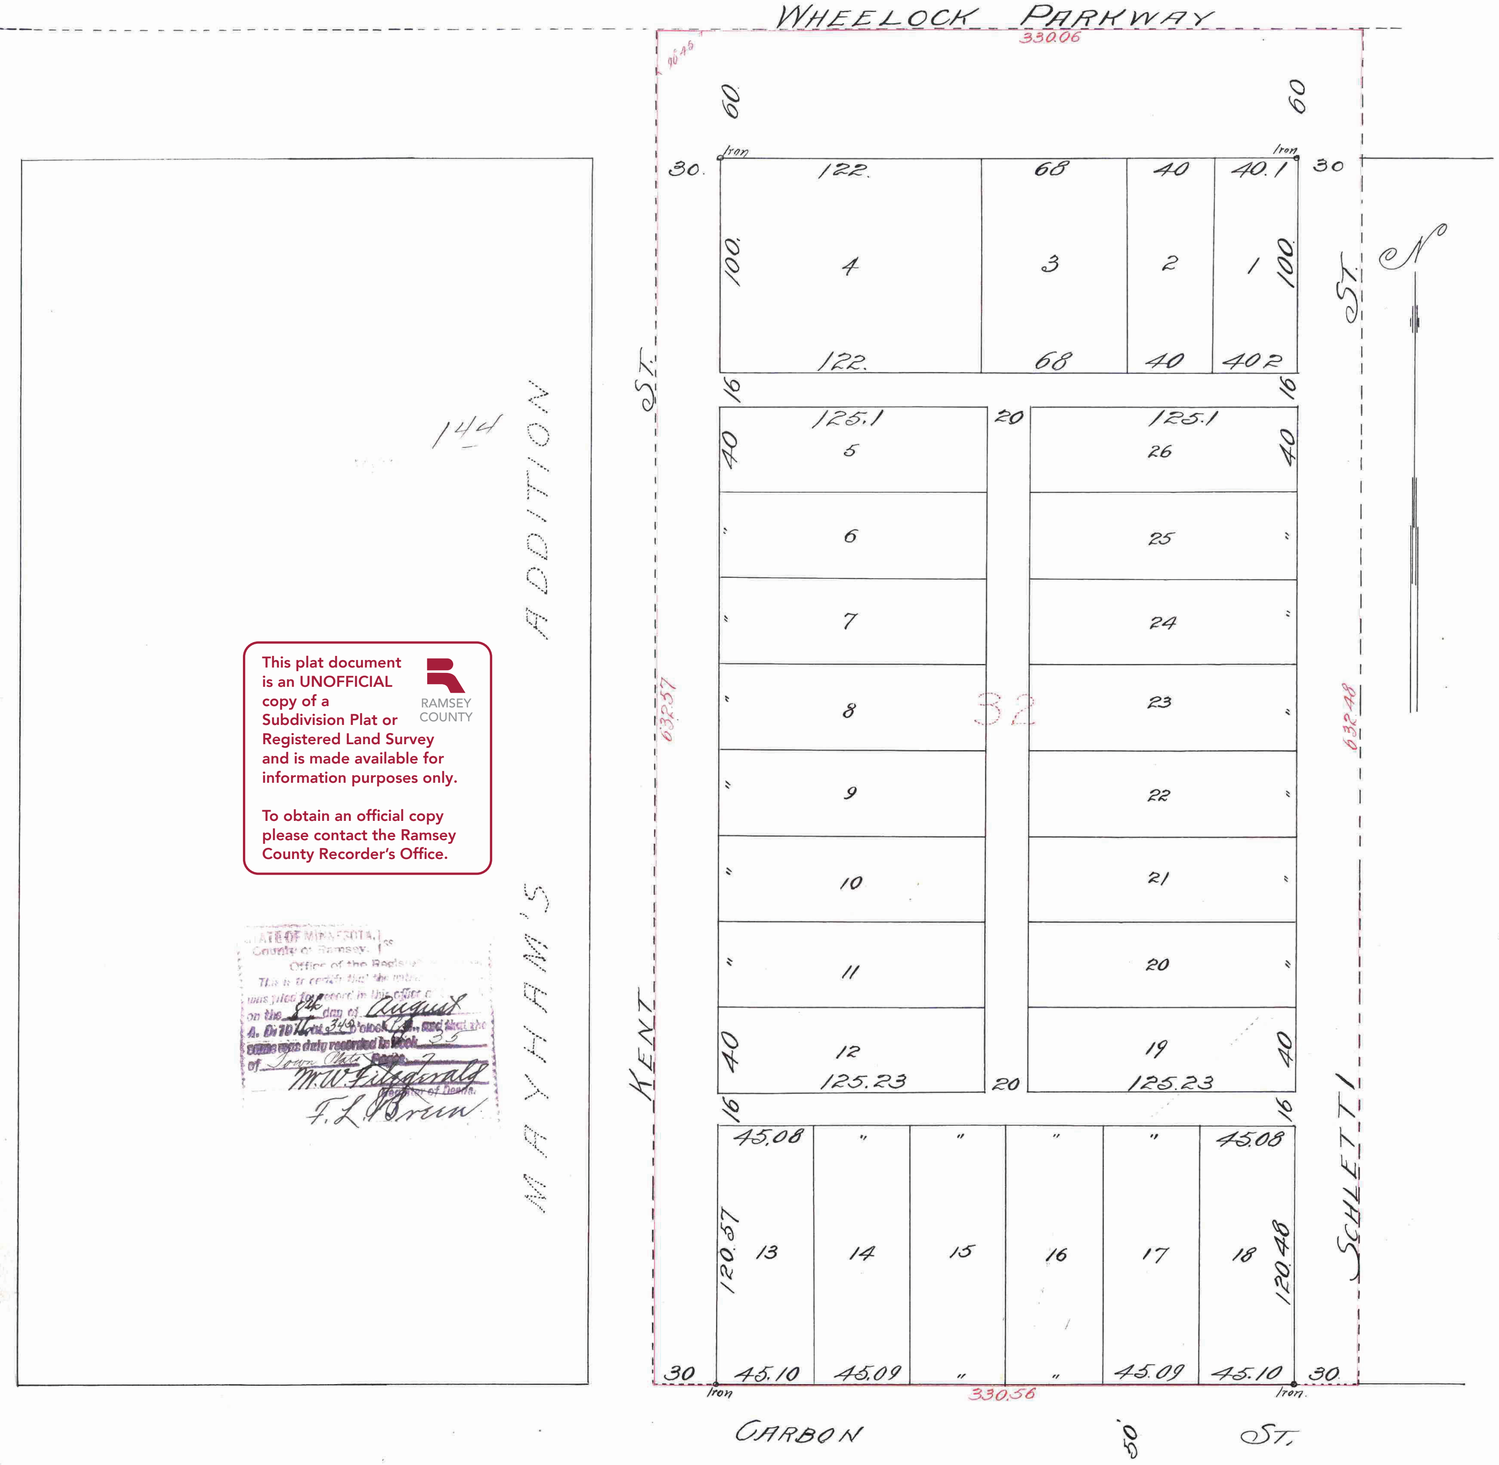

This plat document is an UNOFFICIAL copy of a Subdivision Plat or Registered Land Survey and is made available for information purposes only.

To obtain an official copy please contact the Ramsey County Recorder's Office.

RAMSEY COUNTY

STATE OF MINNESOTA, County of Ramsey, ss. Office of the Register of Deeds. This is to certify that the within was filed for record in this office on the 24th day of August A. D. 1916 at 3:45 o'clock P. M. and was duly recorded in Book 35 of Town Plats Page 7.
M. W. Fitzgerald, Register of Deeds.
F. L. Braun

I hereby certify to having surveyed and platted the property as described on this map as Schletti's Third Addition and have placed iron monuments at the corners of every lot and the same is correct
John B. Irvine, Surveyor.

State of Minnesota } On this 10th day of May A.D. 1916.
County of Ramsey } personally appeared before me the undersigned John B. Irvine to me well known and acknowledged that he executed the foregoing certificate as his own free act and deed.
Q. E. Holman
Notary Public
My Commission Expires June 5th 1921 Ramsey County, Minnesota.

This is to certify that Eliza A. Schletti widow of Christian Schletti and Andrew A. Nelson and Bertha B. Nelson his wife owners of Lot 32 Cottage Homes, have caused the same to be surveyed and platted and hereafter known as Schletti's Third Addition, as shown by this plat and hereby dedicate to the public for public use forever all the streets, avenues, parkways or alleys as herein indicated.
Witness our hands and seals this 10th day of May A.D. 1916.
In presence of
Q. E. Holman
Hazel Meisner
Eliza A Schletti
Andrew A Nelson
Bertha B Nelson

State of Minnesota } On this 10th day of May A.D. 1916.
County of Ramsey } personally came before me the undersigned Eliza A. Schletti widow of Christian Schletti and Andrew A. Nelson and Bertha B. Nelson his wife to me well known and they each acknowledged that they executed the foregoing certificate as their own free act and deed.
Q. E. Holman
Notary Public
My Commission Expires Jan. 5. 1921 Ramsey County, Minnesota.

Accepted and approved this 24th day of July A.D. 1916.
George K. Gerke
Charles H. Bronson.
Jas. W. Jordan
Plat Commission
Commissioner of Public Works

Accepted by the Council July 29th A.D. 1916.
Approved July 29th A.D. 1916.
John Ofelia
City Clerk

Taxes for the year of 1915 on the lands described within PAID
AUG 7 1916
Martin J. O'Malley, Treasurer
RAMSEY COUNTY, MINN.
By Zimmermann

TAXES PAID AND TRANSFER ENTERED
AUG 8 1916
GEO. A. RICE, COUNTY AUDITOR
By J. B. Forman Deputy

11857

DEPARTMENT OF FINANCE
ST. PAUL, MINN.
AUG - 1916
ad Kruse

499784