GIBSON'S ADDITION.

This plat document is an UNOFFICIAL copy of a Subdivision Plat or Registered Land Survey and is made available for information purposes only.

RAMSEY COUNTY

To obtain an official copy please contact the Ramsey County Recorder's Office.

o Indicates Iron Mont.

Scale. One Inch = 60 Feet.

Chas. Murray, Surveyor.

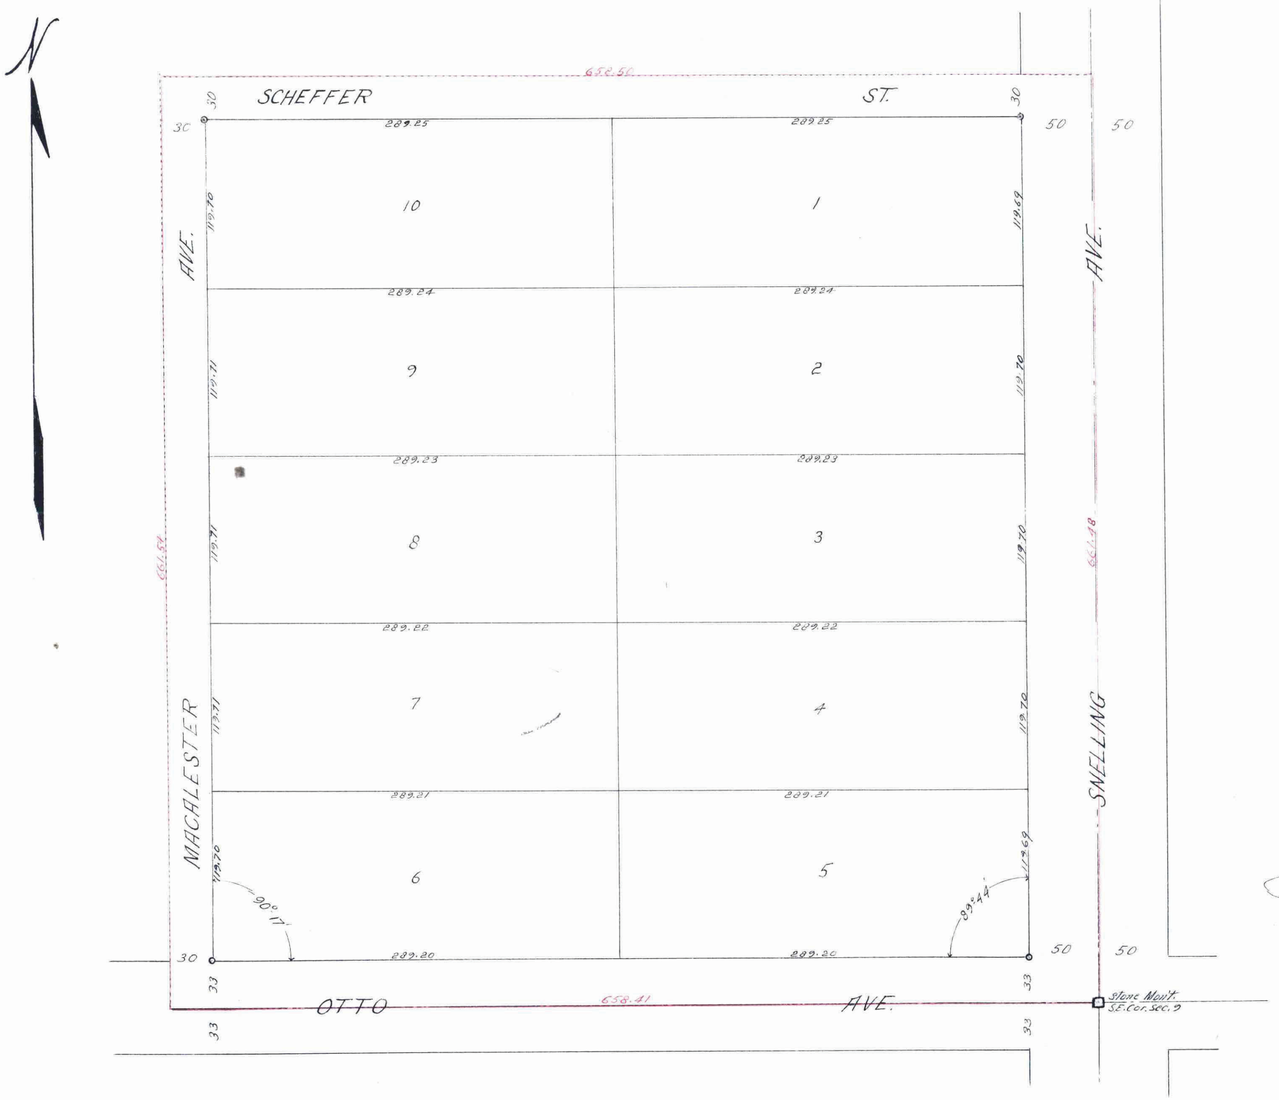

I hereby Certify to having Surveyed and Platted the property described on this Map as Gibson's Addition, and have placed Iron Monuments as shown thereon and the same is Correct.

Chas. Murray

State of Minnesota } S.S. On this 13th day of November A.D. 1916
County of Ramsey } Before me personally appeared Chas. Murray to me well known, and who acknowledged that he executed the foregoing Certificate as his own free act and deed

E. A. Nelson
Notary Public Ramsey County Minnesota

My Commission Expires Sept. 18th 1917

This is to Certify that Horace B. Gates and Jessie H. Gates his Wife owners, and Herbert F. Gibson and Anna J. Gibson his Wife holders of an executory Contract for the purchase of the Land, described as follows, The Southeast Quarter (S.E.¼) of the Southeast Quarter (S.E.¼) of the Southeast Quarter (S.E.¼) of Section Nine (9) Township twenty eight (28) Range twenty three (23) Ramsey County Minnesota, according to the Government Survey thereof, have caused the same to be surveyed and platted and hereafter known as Gibson's Addition and hereby dedicate to the Public for Public use forever all the Streets and Avenues as thereon indicated.

Witness our hands and seals

In Presence of

Howard A. Dreiling
Wm. S. Frew } Horace B. Gates This 16 day of November A.D. 1916

H. S. Grant
A. C. Hain } Jessie H. Gates This 16 day of November A.D. 1916

A. C. Agatz
W. L. Scott } Herbert F. Gibson This 6 day of Dec A.D. 1916

Anna J. Gibson This 17th day of November A.D. 1916

State of Minnesota } S.S. On this 16th day of November A.D. 1916
County of Ramsey } Before me personally appeared Horace B. Gates and Jessie H. Gates his Wife to me known to be the persons described in and who executed the foregoing Certificate and acknowledged that they executed the same as their own free act and deed.

Warren G. Wise
Notary Public Ramsey County Minnesota

My Commission Expires Feb 16th 1919

State of Minnesota } S.S. On this 17th day of November A.D. 1916
County of St. Louis } Before me personally appeared Anna J. Gibson to me known to be the person described in and who executed the foregoing Certificate and acknowledged that she executed the same as her own free act and deed.

A. C. Agatz
Notary Public St. Louis County Minnesota.

My Commission Expires December 1st 1918

State of Nebraska } S.S. on this 1st day of December A.D. 1916
County of Douglas } Before me personally appeared Herbert F. Gibson to me known to be the person described in and who executed the foregoing Certificate and acknowledged that he executed the same as his own free act and deed

H. B. Mann
Notary Public Douglas County Nebraska.

My Commission Expires February 27th 1920

Accepted and approved this 5th day of December A.D. 1916.

George E. Heuer
Charles H. Bronson
Jesse W. Jordan } Plat Commission
W. C. Fosh } Commissioner of Public Works.

Accepted by the Council Dec 7th / 1916
Approved Dec 7th / 1916

John J. Farley
City Clerk.

DOCUMENT NUMBER 25894

Taxes for the year of 1915 on the lands described within PAID
DEC 1 3 1916
Martin J. O'Malley, Treasurer
RAMSEY COUNTY, MINN.
By

TAXES PAID AND TRANSFER ENTERED
DEC 1 3 1916
AUD. RES. COUNTY AUDITOR

Fingerhall

ASSESSED
TRANSFER
Schneider

CERTIFICATE NUMBER 17776
BOOK 115 PAGE 274
STATE OF MINNESOTA
County of Ramsey
OFFICE OF THE REGISTRAR OF TITLES.
I hereby certify that the within instrument was filed in this office at St. Paul, on the 14th day of Dec A. D. 1916 at 9 o'clock A. M.
W. H. Fitzgerald
Registrar of Titles.
By A. L. Douchal

25894