HANCOCK'S RE-AR.

Jens Pedersen, Surveyor

Scale 20 Feet per inch

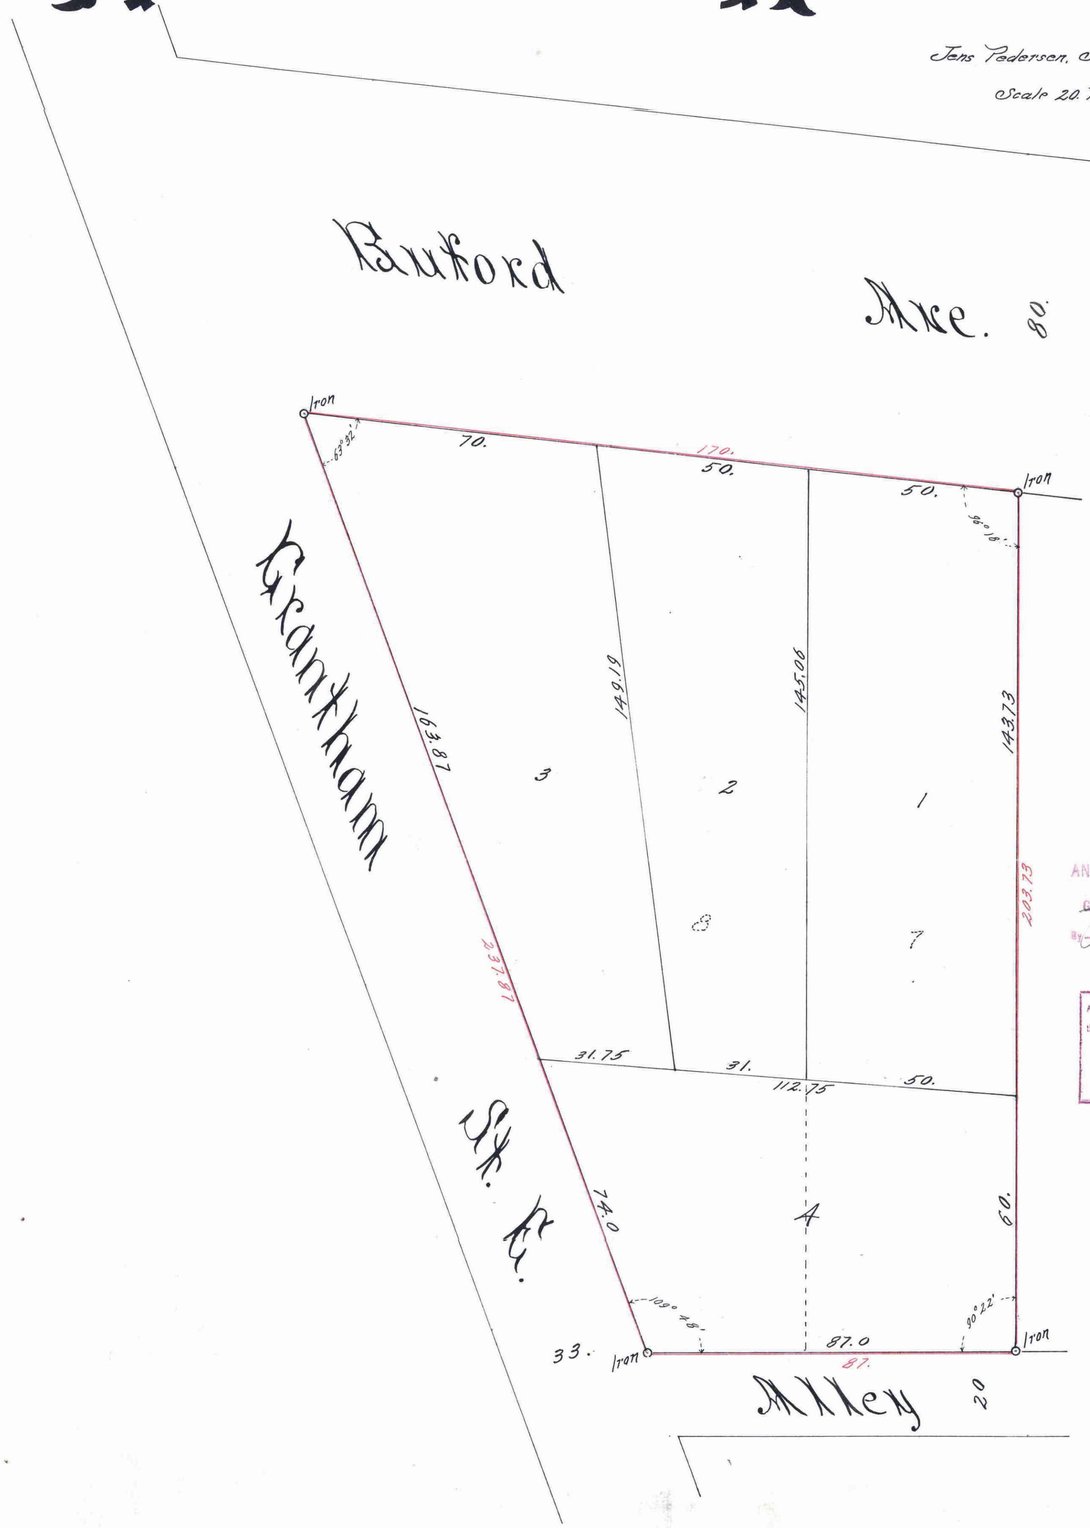

I hereby certify to having surveyed and platted the property described on this map as Hancock's Re-ar, and have placed irons at the corners as shown on this map, and the same is correct.

Jens Pedersen
Surveyor.

State of Minnesota } On this 22 day of Nov. A.D. 1916, personally appeared
County of Ramsey } before the undersigned, Jens Pedersen, to me well known and acknowledged that he executed the foregoing certificate as his own free act and deed.

E.C. Moore
Notary Public, Ramsey Co, Minn.
My Commission expires, Oct 22 1919

This is to certify that Maud B. Hancock and Archie E. Hancock her husband, proprietors of Lots 7 and 8 Block 20, in St. Anthony Park North, have caused the same to be surveyed and platted and hereafter known as, Hancock's Re-ar. as shown by this plat and hereby dedicate to the public and for public use forever all the streets, avenues and alleys, as herein indicated.

Witness our hands and seals this 22 day of November 1916.

In presence of
Everett P. Mason
Jens Pedersen

Maud B. Hancock
Archie E. Hancock

State of Minnesota } On this 22 day of November A.D. 1916, personally
County of Ramsey } came before me the undersigned, Maud B. Hancock and Archie E. Hancock her husband, to me well known and they acknowledged that they executed the foregoing certificate as their own free act and deed.

E. C. Hall
Notary Public, Ramsey Co., Minn.
My Commission expires, My Commission Expires Dec. 20, 1922

Accepted and approved this 11th day of December A.D. 1916

Geo. H. Evans
Charles H. Bronson
Jas. D. Jordan } Plat Commissioners

Wm. Frost Commissioner of Public Works

Accepted by the Council, Dec 18th 1916.
Approved, Dec 18th 1916.

John J. Ivers
City Clerk.

14078

TAXES PAID
AND TRANSFER ENTERED
DEC 27 1916
GEO. J. RICE, COUNTY AUDITOR
By Ringrose Deputy

All installments of Assessments due on the within property to date are paid
DEC 27 1916
DEPARTMENT OF FINANCE
S. A. FARNSWORTH COMP. FINANCE
By Schneider

Taxes for the year of 1915 on the lands described within PAID
DEC 27 1916
Martin J. O'Connor Treasurer
RAMSEY COUNTY, MINN.
By

DOCUMENT NUMBER 26152
CERTIFICATE NUMBER 17221
BOOK 42 PAGE 221
STATE OF MINNESOTA
COUNTY OF RAMSEY
REGISTRAR OF TITLES
30th Dec A. D. 1916
M. J. O'Connor
By Ringrose Deputy

26152

This plat document is an UNOFFICIAL copy of a Subdivision Plat or Registered Land Survey and is made available for information purposes only.

To obtain an official copy please contact the Ramsey County Recorder's Office.

RAMSEY COUNTY