This plat document is an UNOFFICIAL copy of a Subdivision Plat or Registered Land Survey and is made available for information purposes only.

RAMSEY COUNTY

To obtain an official copy please contact the Ramsey County Recorder's Office.

ELMWOOD

Scale, 100' to 1"

Surveyed By
T. Milton Fowble,
Civil Engineer and Surveyor,
St. Paul, Minn.

○ Indicates Iron Monument.

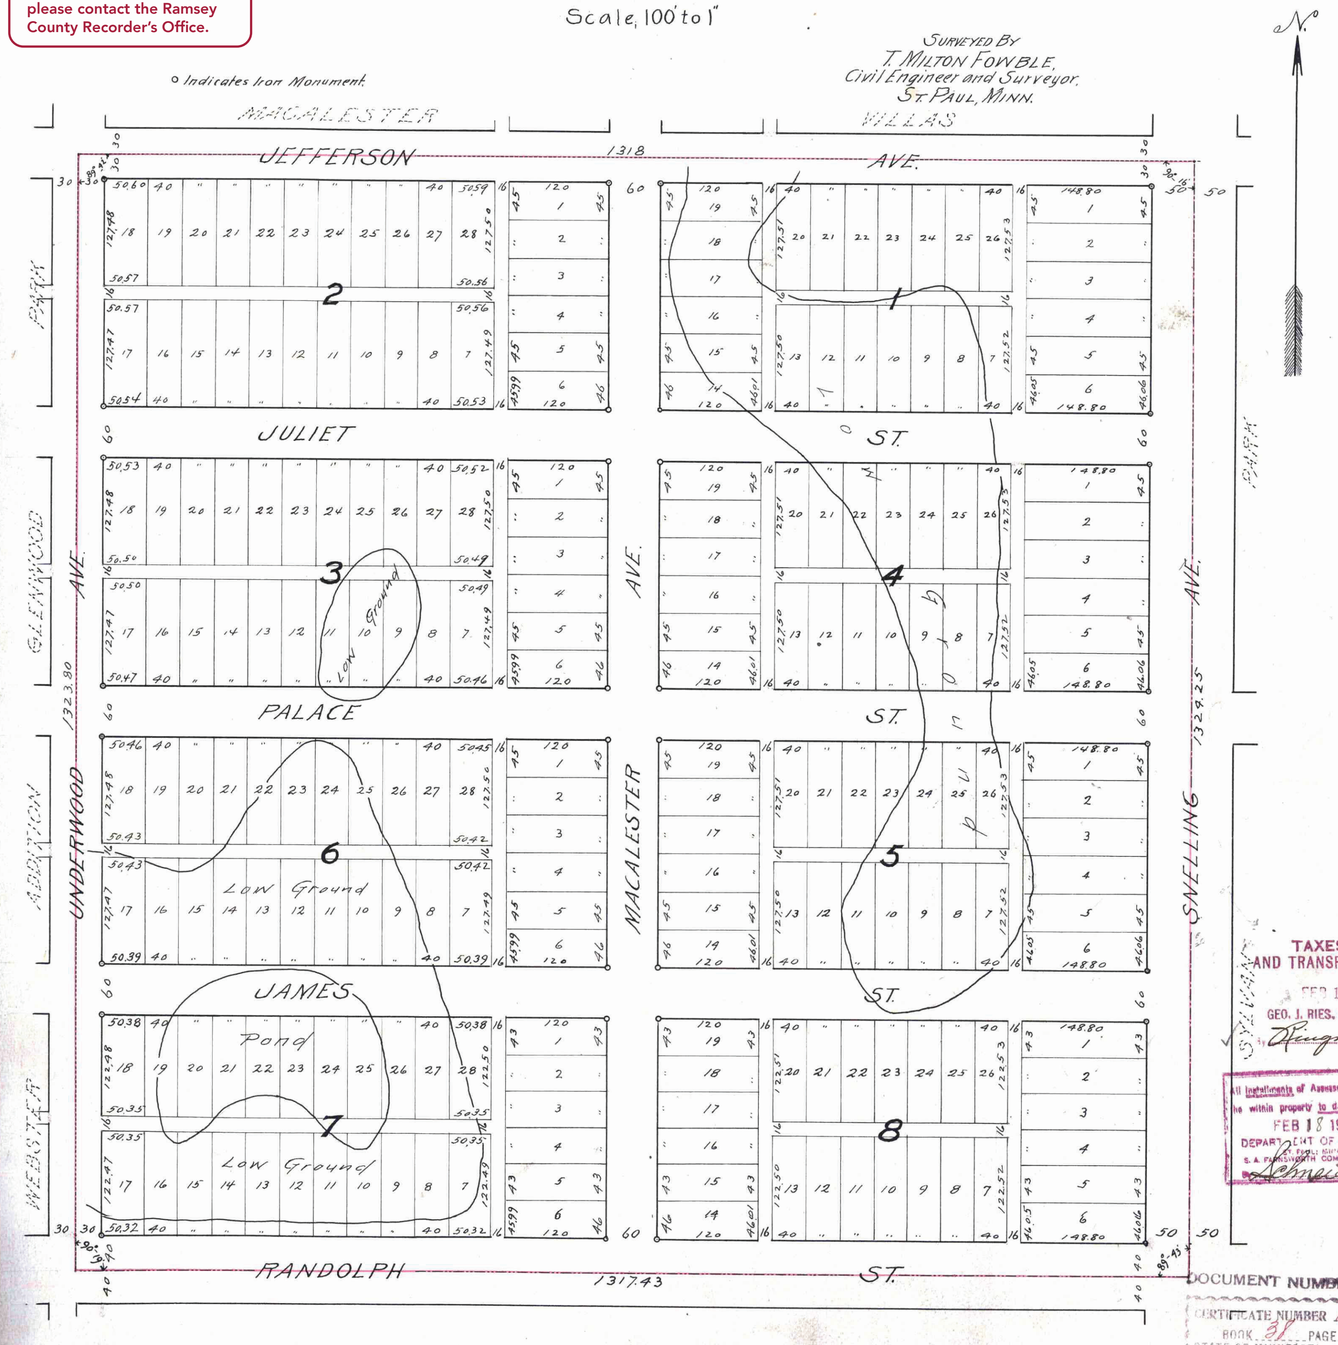

I hereby certify to having surveyed and platted the property described on this map as ELMWOOD and have placed iron monuments at the corners of each and every block, as shown on this map, and the same is correct.

And there are no creeks, ponds, swamps or travelled thoroughfares other than those shown

T. Milton Fowble
Surveyor.

State of Minnesota } ss
County of Ramsey } On this 6th day of February, A.D. 1918 before me personally appeared T. Milton Fowble, to me well known, and acknowledged that he executed the foregoing certificate as his free act and deed.

J. E. Meacham
Notary Public, Ramsey County, Minnesota.
My Commission expires Jan 27th 1921

This is to certify that The Defiel Realty Company, a corporation, owner of the Southeast 1/4 of the Northeast 1/4 of Section 9, Township 28 North, Range 23 West, Ramsey County, Minnesota, has caused the same to be surveyed and platted, and to be hereafter known as ELMWOOD, as shown by this plat, and hereby dedicates to the public for public use forever, all the streets, avenues and alleys as hereon indicated.

Witness our hands and the corporate seal of the above named corporation this 6th day of February A.D. 1918.

THE DEFIEL REALTY COMPANY.

In presence of
Joseph R. Weide
T. Milton Fowble

By Henry D. Defiel President.
Bernard Zimmermann Secretary.

State of Minnesota } ss
County of Ramsey } On this 6th day of February A.D. 1918 before me personally appeared Henry D. Defiel and Bernard Zimmermann, to me well known, who being duly sworn did each say for himself that Henry D. Defiel is the president and Bernard Zimmermann is the secretary of The Defiel Realty Company, a corporation, and that the seal affixed to the foregoing instrument is the corporate seal of said company, and that said instrument was signed and sealed in behalf of said company by authority of its Board of Directors, and the said Henry D. Defiel and Bernard Zimmermann did acknowledge said instrument to be the free act and deed of said corporation.

Joseph R. Weide
Notary Public, Ramsey County, Minnesota.
My Commission expires Oct 18/1920

TAXES PAID AND TRANSFER ENTERED
FEB 18 1918
GEO. J. RIES, COUNTY AUDITOR
By Ringwald Deputy

All installments of Assessments due on the within property to date, are paid
FEB 18 1918
DEPARTMENT OF FINANCE
ST. PAUL, MINN.
S. A. FARNSWORTH COM'R FINANCE
By Schneidler

Accepted and approved this 13th day of February A.D. 1918.

George H. Hanold
Charles H. Bronson
Jas W. Jordan
} Plat Commissioners

[signature] Commissioner of Public Works

Accepted by the Council February 14th A.D. 1918
Approved February 14th A.D. 1918
John J. Farley
City Clerk.

DOCUMENT NUMBER 30973

CERTIFICATE NUMBER 14455
BOOK 38 PAGE 334
STATE OF MINNESOTA
County of Ramsey } ss
OFFICE OF THE REGISTRAR OF TITLES.
This is to certify that the within instrument was filed in this office at St. Paul, on the 19th day of Feb A. D. 1918 at 11 o'clock A.M.
J. J. Fitzgerald
Registrar of Titles.
By J. Wroblock
Deputy.

Taxes for the year of 1917 on the lands described within PAID
FEB 18 1918
Matthew D. Mason, Treasurer
RAMSEY COUNTY, MINN.
By Zimmermann

30973