1770

HUDSON ROAD GARDENS.

o Indicates iron
Scale 100 Feet per inch.

Jens Pedersen Surveyor

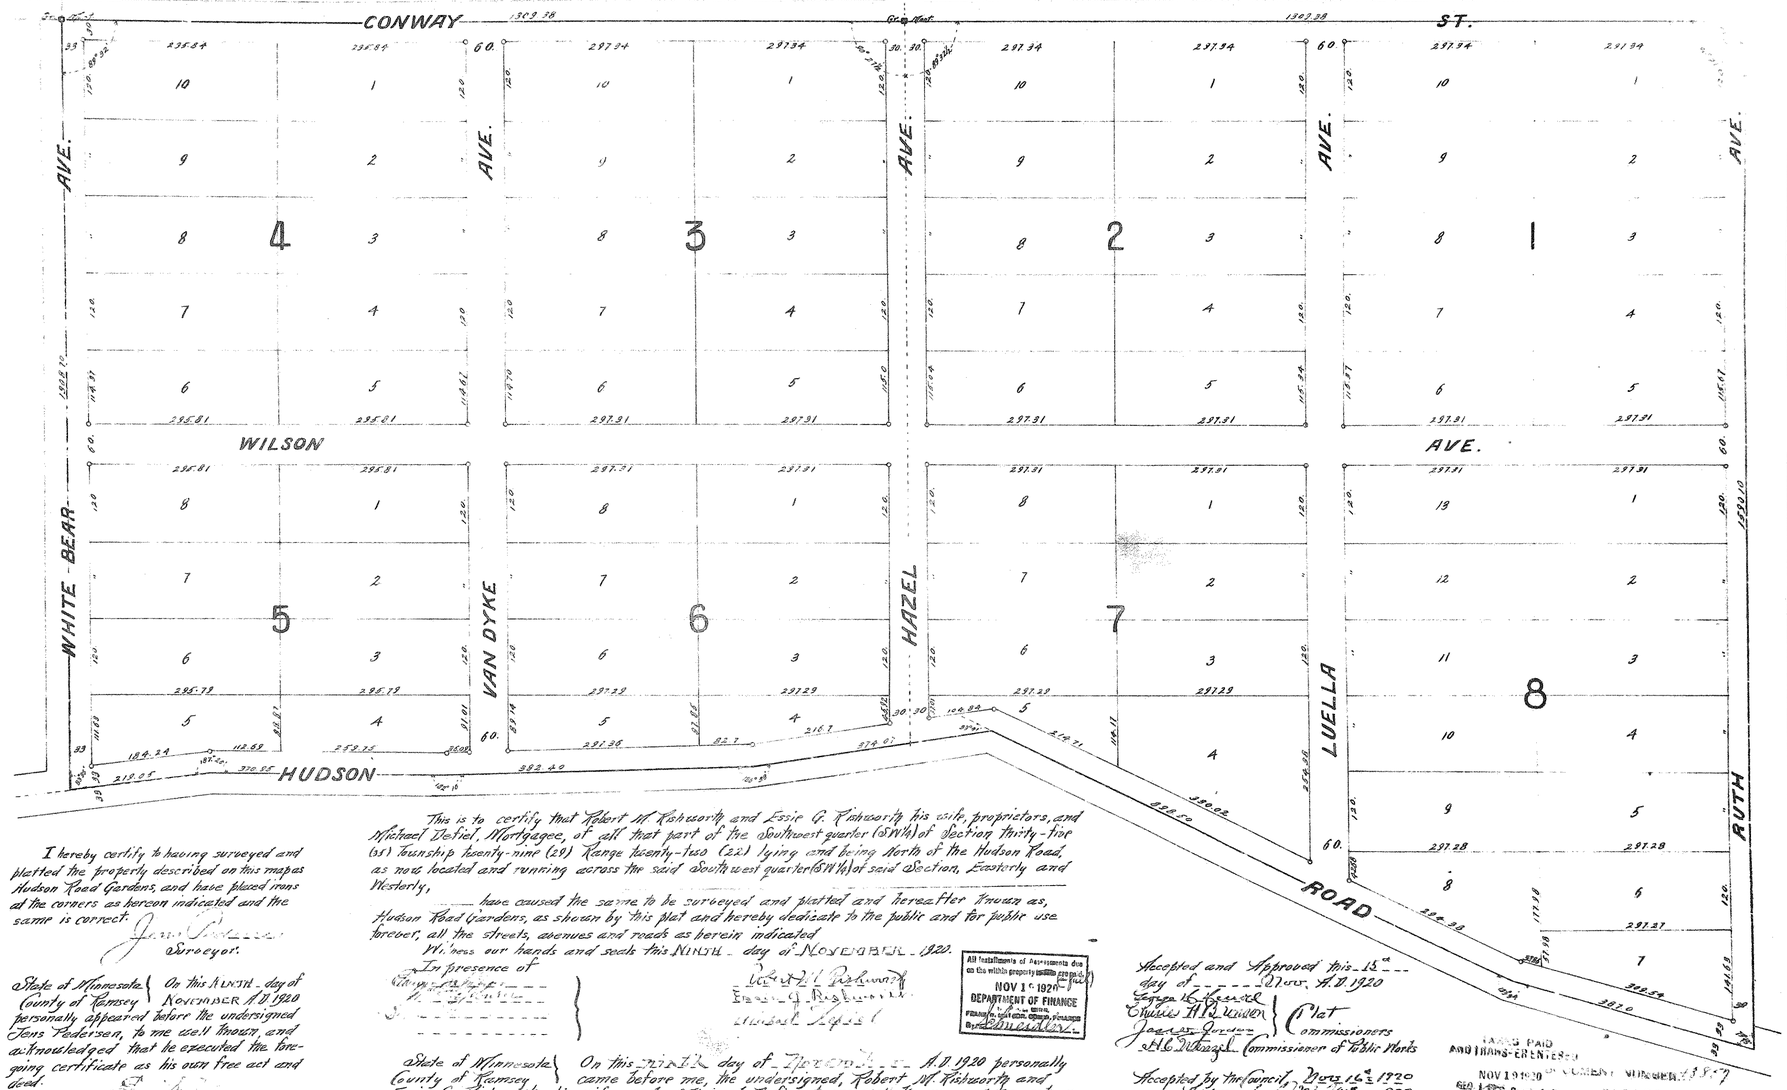

I hereby certify to having surveyed and platted the properly described on this map as Hudson Road Gardens, and have placed irons at the corners as hereon indicated and the same is correct.

Jens Pedersen
Surveyor.

State of Minnesota } On this NINTH day of
County of Ramsey } NOVEMBER A.D. 1920
personally appeared before the undersigned Jens Pedersen, to me well known, and acknowledged that he executed the foregoing certificate as his own free act and deed.

Notary Public,
Ramsey Co, Minn
My Commission expires, [illegible]

This is to certify that Robert M Risheworth and Essie G. Risheworth his wife, proprietors, and Michael Defiel, Mortgagee, of all that part of the Southwest quarter (SW¼) of Section thirty-five (35) Township twenty-nine (29) Range twenty-two (22) lying and being North of the Hudson Road, as now located and running across the said South west quarter (SW¼) of said Section, Easterly and Westerly,

have caused the same to be surveyed and platted and hereafter known as, Hudson Road Gardens, as shown by this plat and hereby dedicate to the public and for public use forever, all the streets, avenues and roads as herein indicated

Witness our hands and seals this NINTH day of NOVEMBER 1920.

In presence of

Robert M Risheworth
Essie G Risheworth
Michael Defiel

State of Minnesota } On this NINTH day of NOVEMBER A.D. 1920 personally
County of Ramsey } came before me, the undersigned, Robert M Risheworth and Essie G. Risheworth his wife, and Michael Defiel, to me well known, and they acknowledged that they executed the foregoing certificate as their own free act and deed.

Notary Public, Ramsey Co, Minn.
My Commission expires, [illegible]

All installments of Assessments due on the within property are paid.
NOV 16 1920
DEPARTMENT OF FINANCE
By [illegible]

Taxes for the year on 19-- on the lands described within PAID.
NOV 16 1920
KELSEY S. CHASE, Treasurer
NIOBRA COUNTY, [illegible]
By [illegible]

Accepted and Approved this 15th day of Nov. A.D. 1920
Geo. L. Grant
Chas. H. Lewis
James Gordon
H. E. Mikkelsen
Commissioners of Public Works

Accepted by the Council, Nov 16 1920
Approved, Nov 16 1920
[illegible]
City Clerk.

TAXES PAID AND TRANSFERRED
NOV 19 1920
[illegible] County Auditor
By [illegible]

Torrens #43857