This plat document is an UNOFFICIAL copy of a Subdivision Plat or Registered Land Survey and is made available for information purposes only.

RAMSEY COUNTY

To obtain an official copy please contact the Ramsey County Recorder's Office.

EIDSMO ADDITION.

601537

JOHN B. IRVINE, SURVEYOR.

APRIL 1919.

Scale 40 ft. per inch.

Irons at all lot corners.

STATE OF MINNESOTA, County of Ramsey, } ss:
Office of the Register of Deeds.
This is to certify that the within Instrument was filed for record in this office at St. Paul, on the 10th day of December A. D. 1921, at 11 o'clock A.M. and that the same was duly recorded in Book 39 of Long Plats Pages 4
Register of Deeds.
By Deputy.

TAXES PAID
DEC 9 1921
DEPARTMENT OF FINANCE
Schmeidler

Taxes for the year of 1920 on the lands described within PAID.
DEC 9 1921
KELLY S. CHASE, Treasurer, RAMSEY COUNTY, MINN.

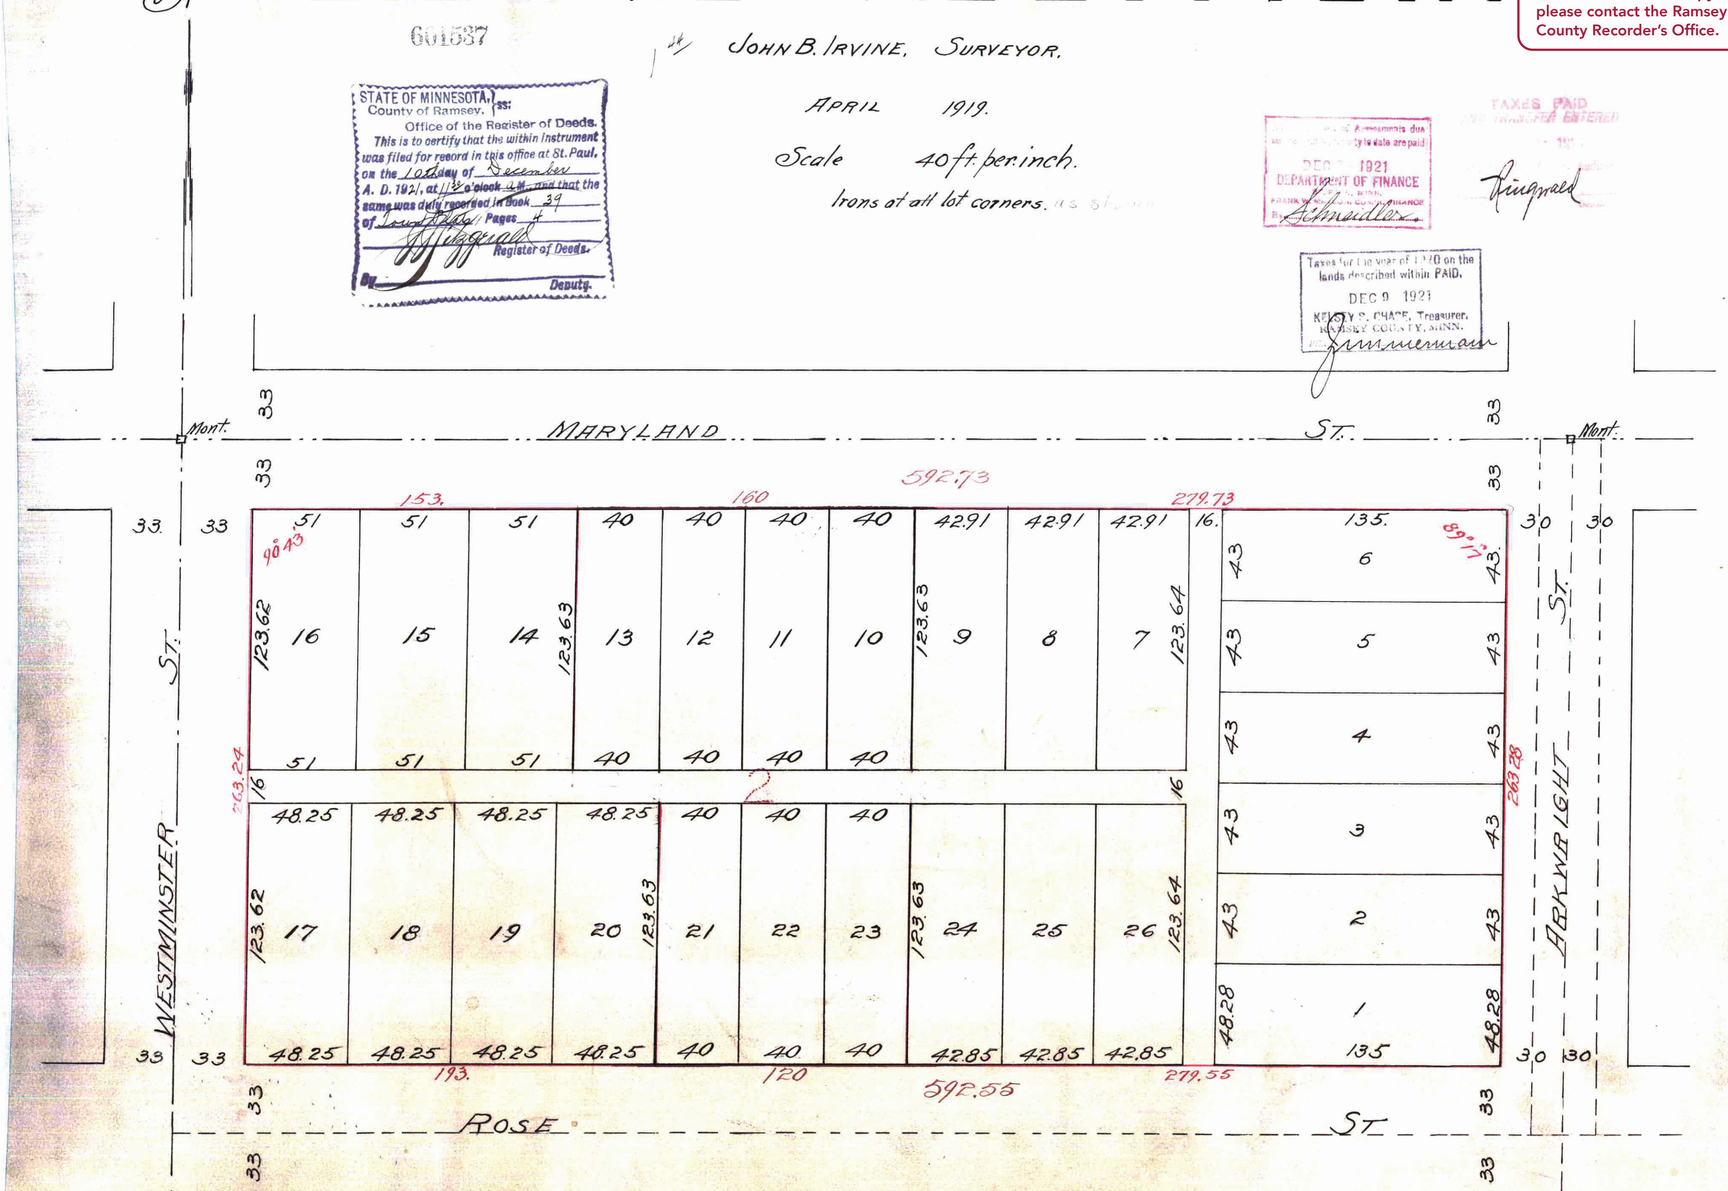

I hereby certify to having surveyed and platted the property as described on this map as Eidsmo Addition and have placed iron monuments at the corners of every lot and the same is correct.
John B. Irvine, Surveyor.

State of Minnesota } On this 27th day of June A.D. 1919.
County of Ramsey } personally appeared before me the undersigned John B. Irvine to me well known and acknowledged that he executed the foregoing certificate as his own free act and deed.
F. L. Bruce
Notary Public
My Commission Expires 5/1/1923 Ramsey County, Minnesota.

This is to certify that Bert. Eidsmo and Dina Eidsmo his wife owners of Lot two, except the east one-hundred and sixty feet of the west three hundred and thirteen feet of the north one half and except the east one hundred and twenty feet of the west three hundred and thirteen feet of the south one half and except Westminster, Rose and Arkwright Streets and Maryland Street. Subdivision of the west one half of North west quarter of Section Twenty nine and of the Southeast quarter of the Northeast quarter of Section Thirty, Township Twenty-nine Range Twenty two commonly known as Hoyts Out Lots, have caused the same to be surveyed and platted and hereafter known as Eidsmo Addition as shown on this plat and hereby dedicate to the public and for public use forever all the streets, avenues or alleys as hereon indicated.
Witness our hands and seals this 17th day of June A.D. 1919.
In presence of
Walter Dagaard
W. Kuechholz.
Bert Eidsmo
Dina Eidsmo

State of Minnesota } On this 17th day of June A.D. 1919
County of Ramsey } personally came before me the undersigned Bert Eidsmo and Dina Eidsmo his wife to me well known and they acknowledged that they executed the foregoing certificate as their own free act and deed.
Walter Dagaard
Notary Public
My Commission Expires 6th March 1926 Ramsey County, Minnesota.

Accepted and Approved this 2d day of Feb. A.D. 1921
Geo. H. Kenyon
O. H. Lilly
A. A. Johnson
Jasper Jordan } Plat Commission
H. C. Wenzel } Commissioner of Public Works

Accepted by the Council Feb 3d 1921 A.D. 1921
Approved Feb 3d A.D. 1921
John S. Farley City Clerk.

Witness our hands and seals this 2 day of Feb 1921
In presence of
M. W. Woodruff
Jasper Jordan
Edward E. Rorem
Bertha L. Rorem

State of Minnesota } On this 2d day of Feb 1921
County of Ramsey } personally came before me the undersigned Edward E. Rorem and Bertha L. Rorem his wife to me well known and they acknowledged that they executed the foregoing certificate as their own free act and deed.
Irving C. Pearce
Notary Public
My Commission Expires June 12, 1927. County, Ramsey Minnesota

This is to certify that Edward Mattson and Anna G. Mattson his wife owners of the east one hundred and sixty feet of the west three hundred and thirteen feet of the north one half and Edward E. Rorem and Bertha L. Rorem his wife owners of the east one hundred and twenty feet of the west three hundred and thirteen feet of the south one half, except Maryland Street and Rose Street of Lot Two, Subdivision of the west one half of North west quarter of Section Twenty nine, and of the South east quarter of the Northeast quarter of Section Thirty Township Twenty nine, Range Twenty Two, commonly known as Hoyts Out Lots, have caused the same to be surveyed and platted and hereafter known as lots 10, 11, 12, 13, 21, 22 & 23 of Eidsmo Addition as shown on this plat and hereby dedicate to the public for public use forever all the streets avenues, or alleys as hereon indicated.
Witness our hands and seals this 2d day of Feb - 1921
In presence of
M. W. Woodruff
Jasper Jordan
Edward Mattson
Anna G. Mattson

State of Minnesota } On this 2 day of Feb - 1921
County of Ramsey } personally came before me the undersigned Edward Mattson and Anna G. Mattson his wife to me well known and they acknowledged that they executed the foregoing certificate as their own free act and deed.
Irving C. Pearce
My Commission Expires Oct. 12, 1926 Notary Public Ramsey County Minnesota.

601537