Hoyt's Addition To Saint Paul.

5a

This plat document is an UNOFFICIAL copy of a Subdivision Plat or Registered Land Survey and is made available for information purposes only.

To obtain an official copy please contact the Ramsey County Recorder's Office.

RAMSEY COUNTY

I do hereby certify that the within plat of Hoyt's addition to St. Paul was laid by me for town purposes, and that do hereby give for public use the street as designated thereon.

Jan. 9. 1856.

Benjamin F. Hoyt. (Seal)

Territory of Minnesota } ss.
County of St. Croix.

Personally appeared before the undersigned, Benj. F. Hoyt, the proprietor of Hoyt's addition to St. Paul, known to me to be the identical person who caused same to be laid out and platted, and he acknowledged that he executed the same freely and voluntarily for the use and purposes therein set forth.

Dated January 9th 1856.

Benjamin H. Brunson
Notary Public

Registrar of Deeds Office
Ramsey County, Min. Ter. } ss.

I do hereby certify that the within plat of Hoyt's addition to St. Paul, was produced and filed in this office on the 10th day of Jan. A.D. 1856, at 10 o'clk. A.M.

D. Day,
Register of Deeds.

Territory of Minnesota } ss.
County of Ramsey }

On this 20th day of May A.D. 1858, personally appeared before me Benjamin H. Brunson, to me personally known and he acknowledged that the within and annexed plat of Hoyt's addition is a correct plat of the same as surveyed by him.

Isaac A. Bunker
Notary Public Ter.

Registrar of Deeds Office
Ramsey County, Minn.

I hereby certify that within plat of Hoyt's addition to St. Paul, was filed in this office for record this 20th day of May A.D. 1858, at 5 o'clock P.M.

Was duly recorded in Book of Town Plats page

Edward Neenan
Register of Deeds.

State of Minnesota }
County of Ramsey } ss.
Office of Register of Deeds.

I, Theodore Sandin, Register of Deeds within and for said county of Ramsey, do hereby certify that the annexed plat of Hoyt's addition to St. Paul, is a true and correct copy of Town Plats in page 6. Witness my hand and official seal this 28th day of December A.D. 1875.
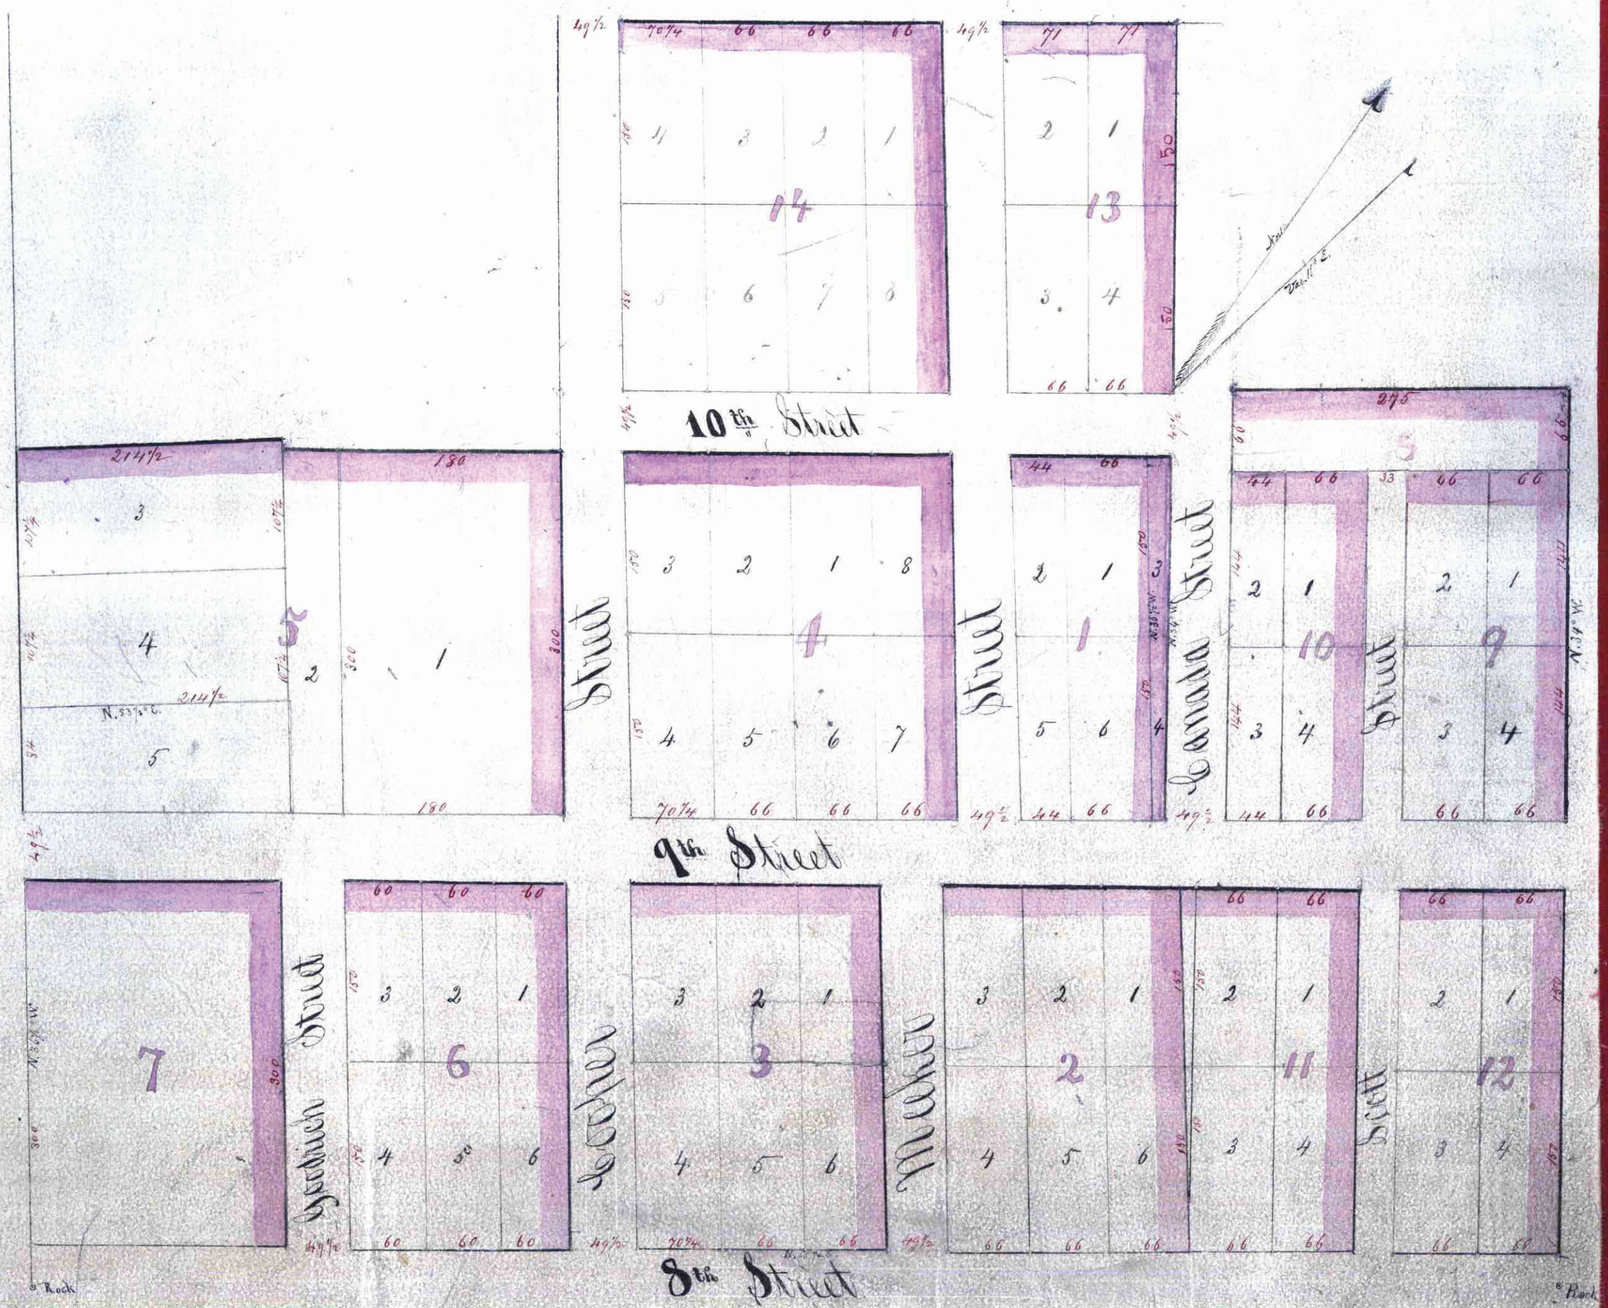
Theodore Sandin
Register of Deeds.