HYDE PARK

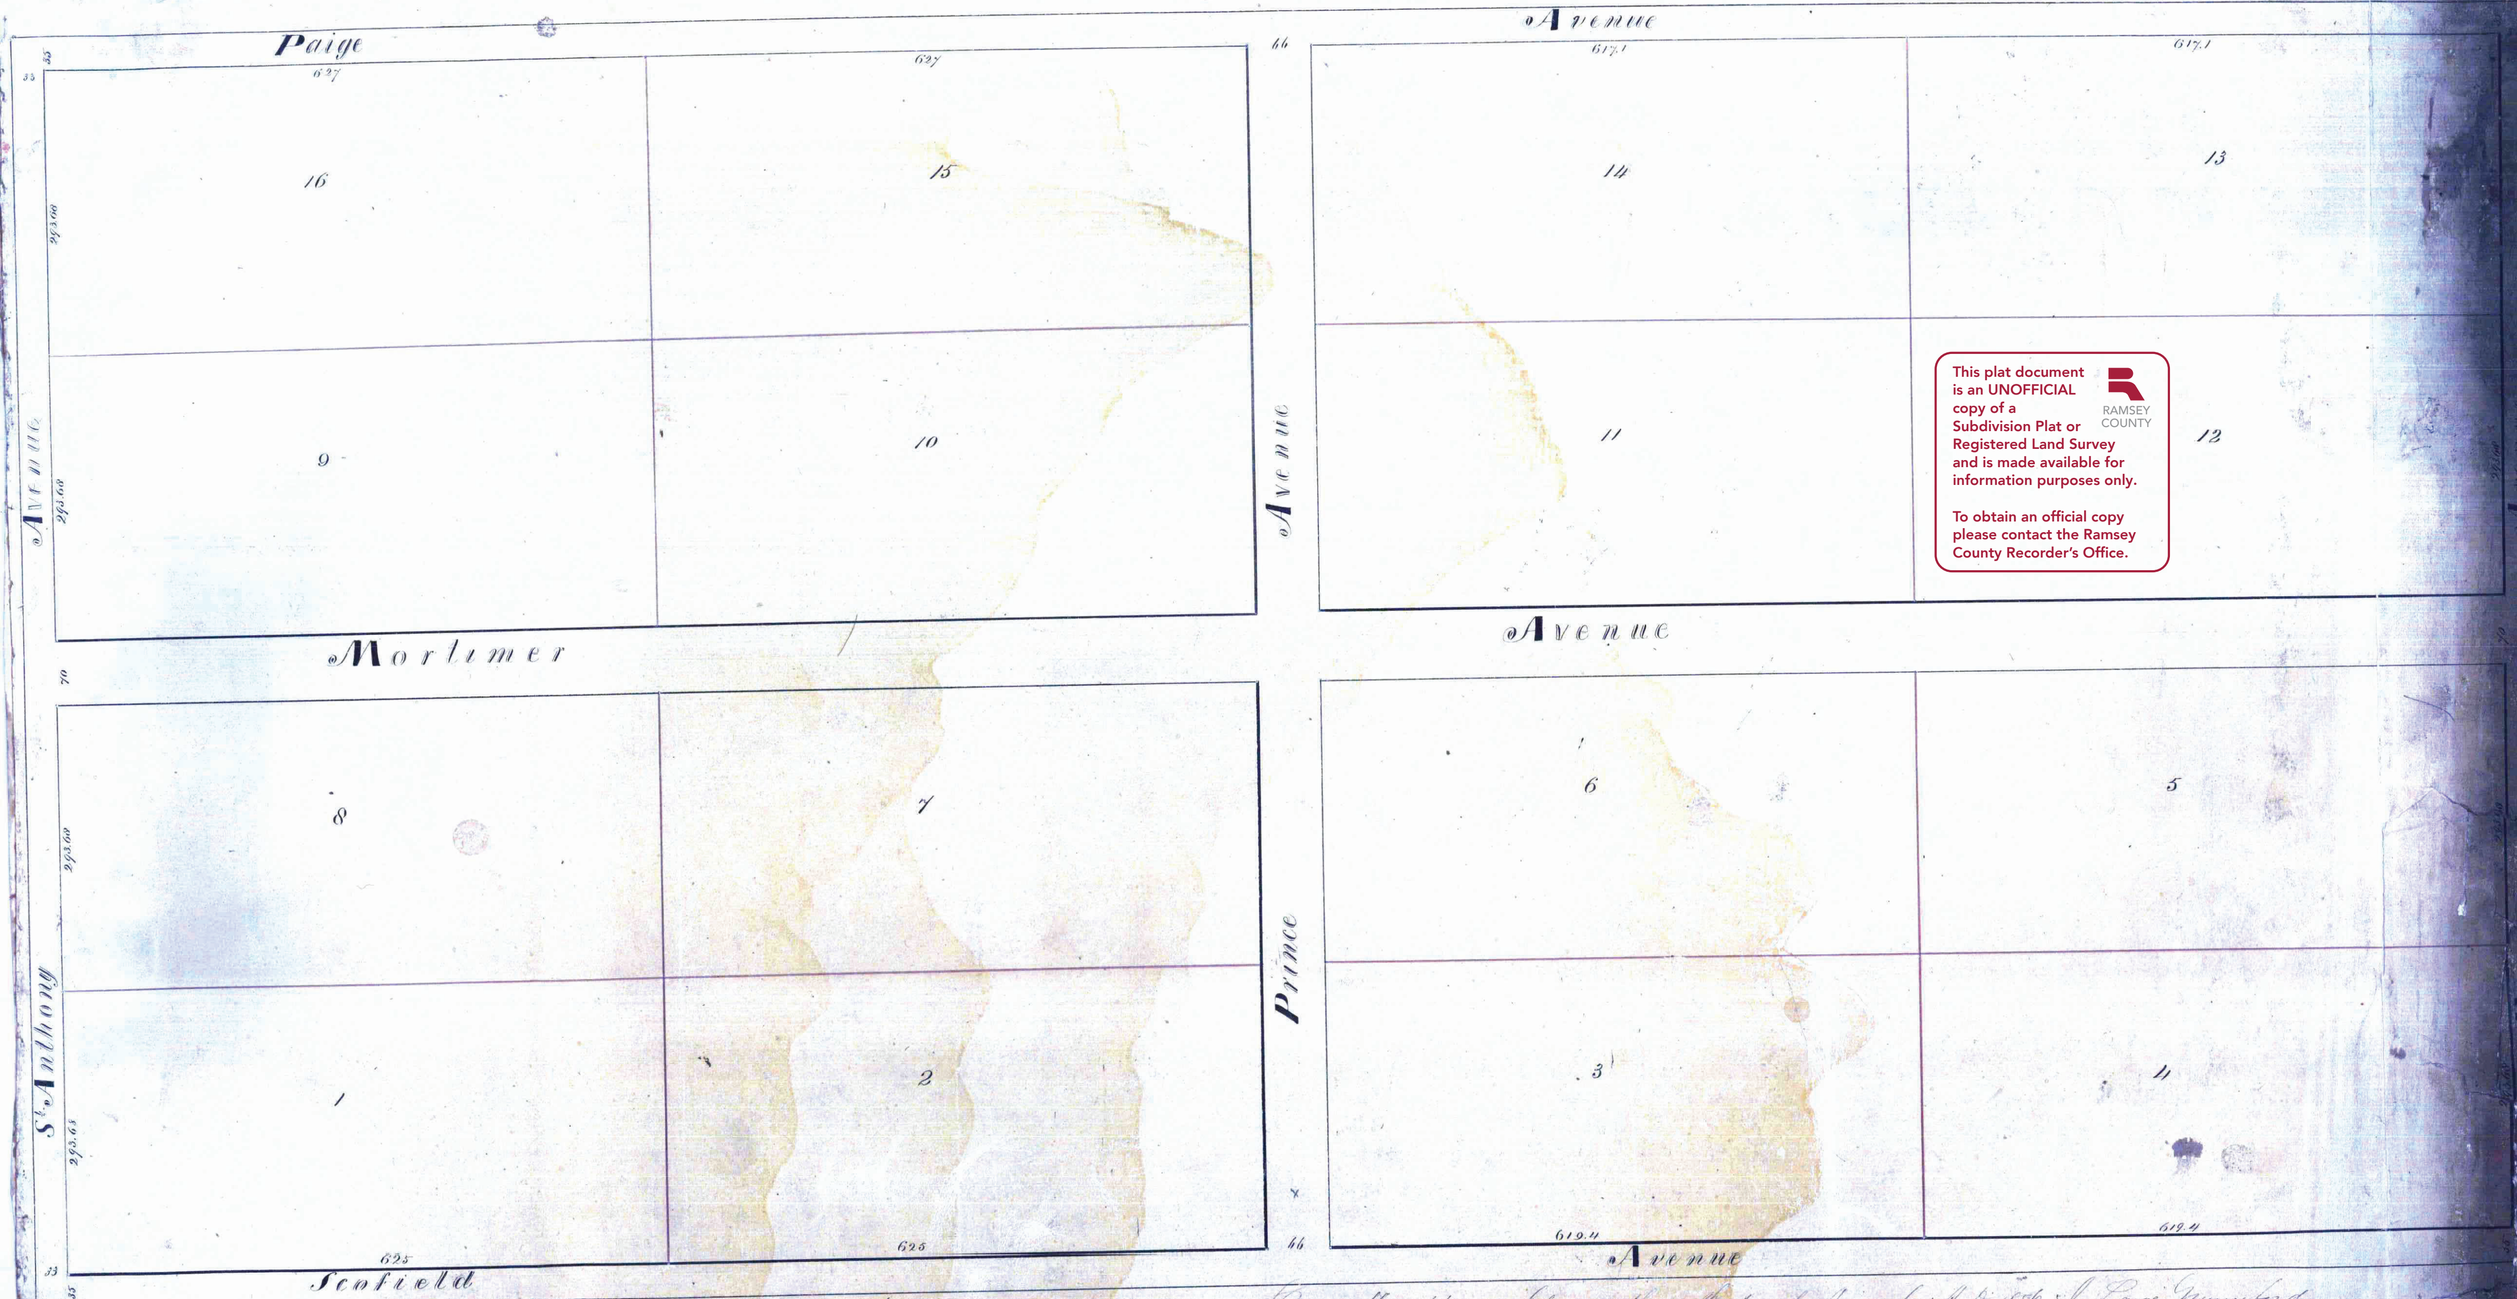

This plat document is an UNOFFICIAL copy of a Subdivision Plat or Registered Land Survey and is made available for information purposes only.

RAMSEY COUNTY

To obtain an official copy please contact the Ramsey County Recorder's Office.

I hereby Certify that the above is a correct Plat of Hyde Park as Surveyed by me Nov 11 1856 Said Plat comprising the S.W. 1/4 of the N.W. 1/4 & the N.W. 1/4 of the S.W. 1/4 of Section 35 of Township No. 29 N. & Range 23 W. from the 4th meridian - (Sgd) James D. Kinney Civil Engineer

We I Paige Mumford Trustee of Angelina Sykes Mumford I. Mortimer Holland I Vance Brown proprietors of certain out Lots to Saint Paul County of Ramsey and Territory of Minnesota known as "Hyde Park" do hereby Certify that we have caused the same to be surveyed into Lots as indicated in the within map, to the end that the same may be recorded as the Law direct, and we do hereby give the Streets and alleys therein designated for Public use - Signed A. Vance Brown - I Paige Mumford - I. Mortimer Hall Trustee of A. S. Mumford

(Signed) in presence of Wilson H. Hayward Sherman D. Gould

Personally appeared before me this 12th day of November A.D. 1856. I. Paige Mumford I. Mortimer Hall and I Vance Brown known to me and in my presence accepted the above Certificate as owners & Proprietors to certain out Lots to Saint Paul known as Hyde Park and acknowledged that they did the same for the uses and purposes therein expressed (Signed) Wilbur M. Hayward Notary Public. M.T.

Office of Register of Deeds - Ramsey M.T.

I hereby that this map was filed in this office for Record on the 12th day of November A.D. 1856 at 4 o'clock pm and was duly recorded in Book C of Town Plats

L. M. Olivier Reg of Deeds per Ino D. Chaver Dep