1874

I hereby certify to having surveyed and platted the property described on this map as Lakewood Park and have placed irons at the corners as hereon indicated and the same is correct.

F. J. Armstrong
Surveyor

State of Minnesota } On this 9th day of January A.D. 1924
County of Ramsey } personally appeared before the undersigned F. J. Armstrong to me well known and acknowledged that he executed the foregoing certificate as his own free act and deed.

Patrick J. Ryan
Notary Public, Ramsey Co Minn
My Commission expires, Feb 14, 1926

This is to certify that Minnette L. La Dow and Evan A. La Dow her husband proprietors of the following commencing at the Northwesterly corner of Lot six (6) of Block four (4) of the town of Bald Eagle thence easterly along the northerly line of said lot six (6); and said northerly line extended to a point twenty five (25) feet easterly from the northeast corner of said lot six (6), thence southerly and twenty five (25) feet distant from and parallel with the easterly line of said Block four (4) to a point in a line twenty five (25) feet easterly of said Block four (4) and which line shall be the prolongation of the southerly line of lot eleven (11) Block four (4) produced easterly twenty five (25) feet from the southeasterly corner of said lot eleven (11) thence westerly along said line so produced and the southerly line of said lot eleven (11) to the southwest corner of said lot eleven (11) thence northerly along the westerly line of said lot eleven (11) to the most southerly corner of lot twelve (12) of said Block four (4); thence north westerly along the southwesterly line of said lot twelve (12) and said line produced to the southwesterly line of lot six (6) of Block three (3) of said Town of Bald Eagle, and continuing northwesterly along said southwesterly line of said lot six (6) and said last mentioned line produced north westerly to the low water mark of Bald Eagle Lake; thence northeasterly along the low water mark of said Bald Eagle to a point in a line which shall be the prolongation of the northeasterly line of lot four (4) of said Block three (3) extending northwesterly to said low water mark; thence southeasterly along said line so extended and along the northeasterly line of said lot four (4) and said line so extended southeasterly to the northwesterly corner of lot eight (8) of said Block four (4); thence continuing southeasterly along the northeasterly line of said lot eight (8) to the westerly line of lot six (6) in said Block; thence northerly along the westerly line of said lot six (6) in said Block, to the point of beginning; and Harriet E Sleeper Mortgagee have caused the same to be platted and hereafter known as Lakewood Park as shown on this plat and hereby dedicate to the public for public use forever, all the Streets, avenues, Lanes and paths as hereon indicated.

Witness our hands and seals this 16th day of January 1924.

LAKEWOOD PARK

o Indicates iron
Scale 50 Feet per inch

F. J. Armstrong Surveyor.

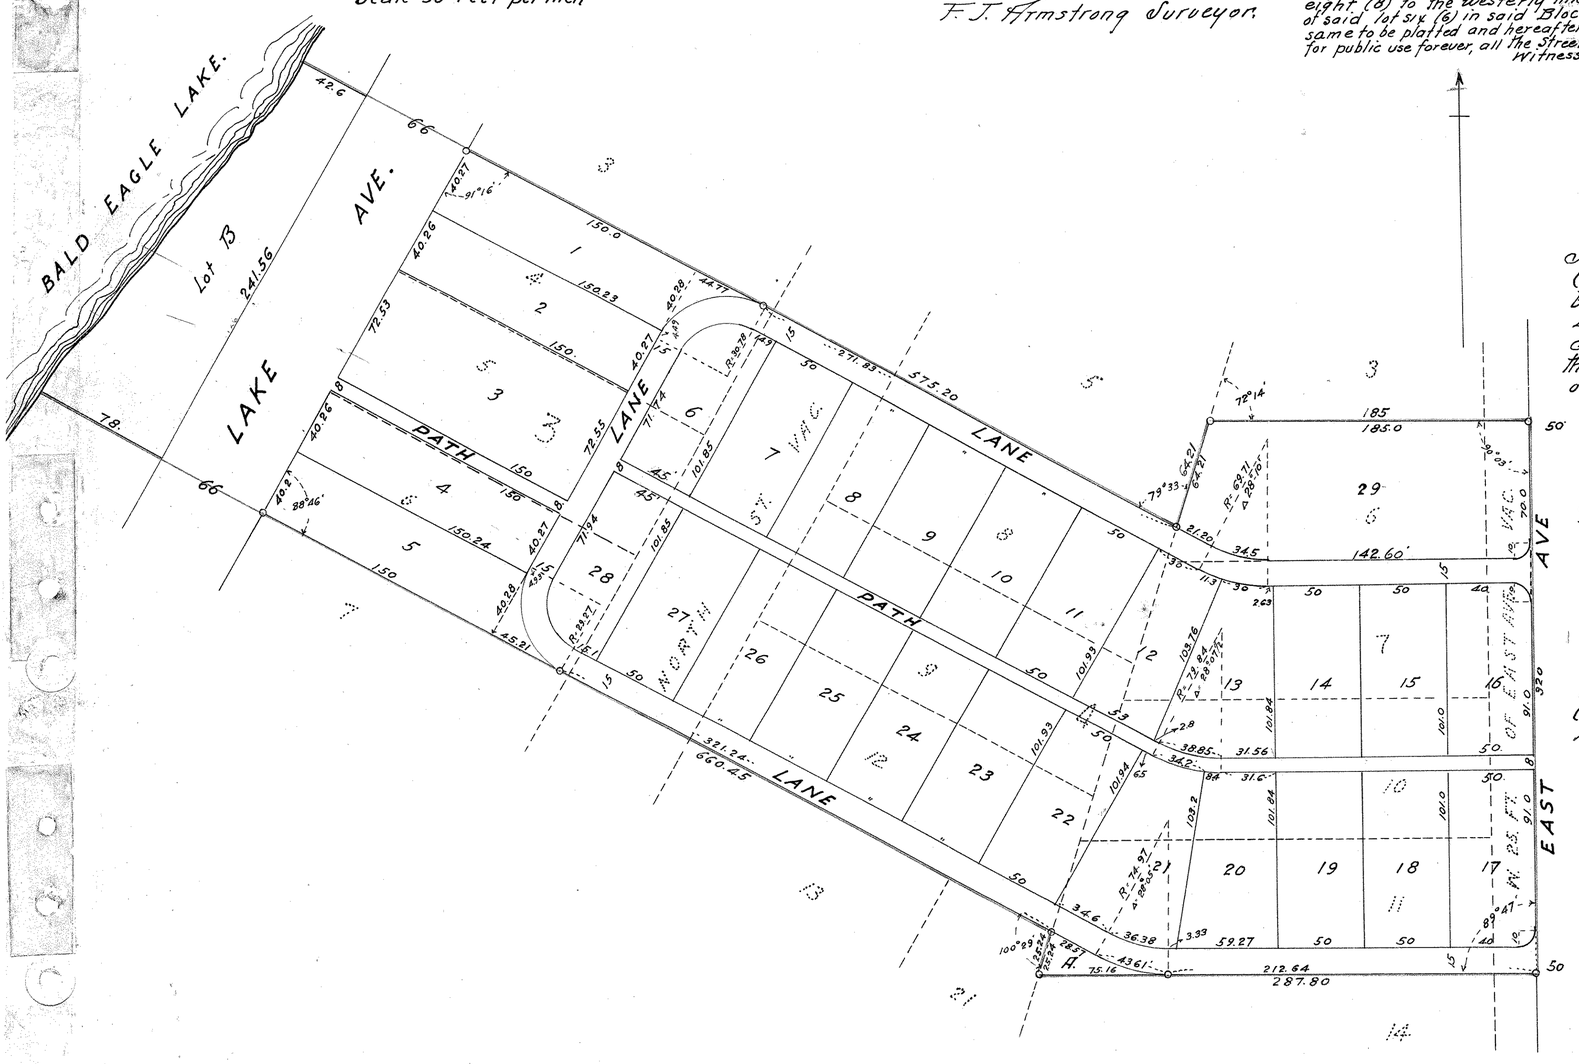

In presence of
S. E. Foreman
E. D. Parnell

Minnette L. La Dow.
Evan A. La Dow.
Harriet E. Sleeper.

State of Minnesota } On this 16th day of January
County of Ramsey } A.D. 1924 personally came before the undersigned, Minnette L. La Dow and Evan A. La Dow her husband and Harriet E. Sleeper, to me well known and they acknowledged that they executed the foregoing certificate as their own free act and deed.

Silas E. Foreman
Notary Public, Ramsey Co. Minn.,
My Commission expires, January 27th 1928

Accepted and approved this 4th day of Feb — A.D. 1924.

George K. Kendall
Charles H. Bronson
Jas W. Jordan
Wm J. Peter
} Plat Commissioners
Commissioner of Public Works.

Accepted and approved by the Board of County Commissioners for the County of Ramsey, State of Minnesota on the 25th day of February A.D. 1924

Geo J. Ries
County Auditor.
by Fred Peterson
Deputy

Recorded Dec. 4. 1924

Torrens # 73954