CHAPMAN'S LAKE OWASSO

1892

○ Indicates iron
Scale 50 Feet per inch

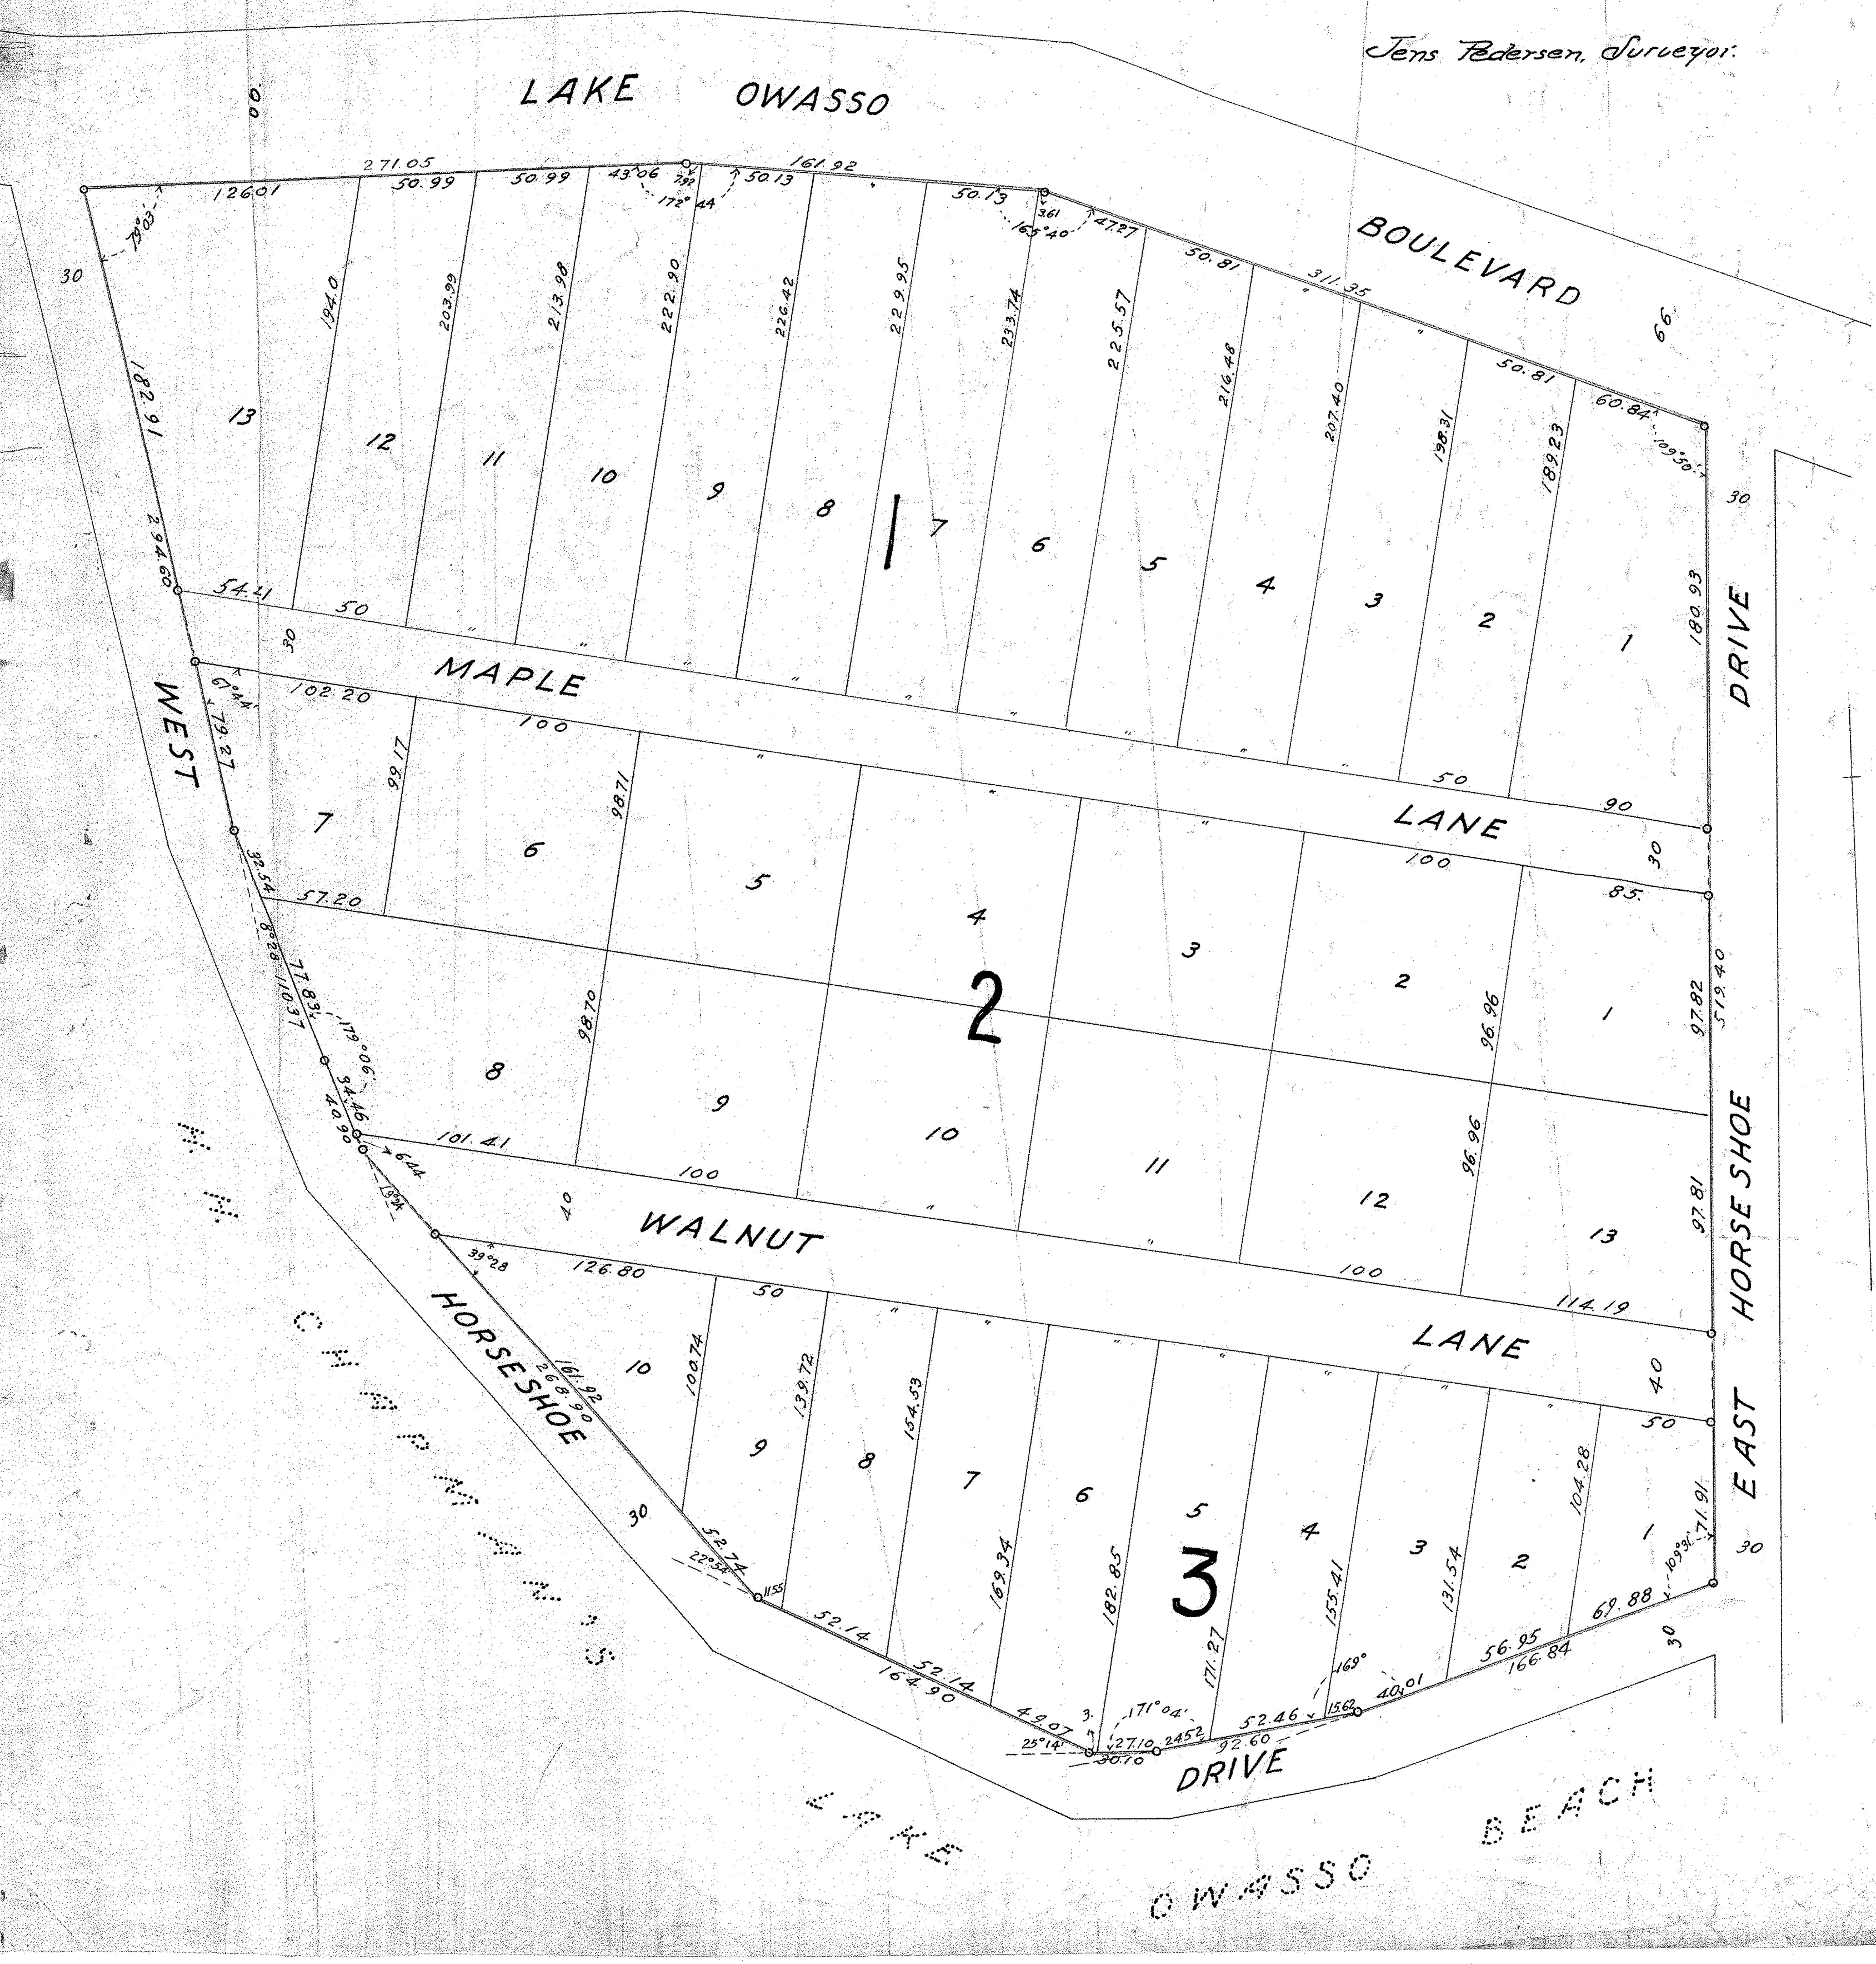

I hereby certify to having surveyed and platted the property described on this map as, Chapman's Lake Owasso, ______ and have placed irons as hereon indicated and the same is correct

Jens Pedersen
Surveyor

State of Minnesota } On this 24TH day of APRIL A.D. 1924 personally
County of Ramsey } appeared, Jens Pedersen, to me well known, and acknowledged that he executed the foregoing certificate as his own free act and deed.

F. L. Breen
Notary Public, Ramsey Co, Minn.
My Commission expires, 3/11/1930.

This is to certify that, Harry H. Chapman and Mary Chapman his wife proprietors of, All that part of Government Lot two (2) Section thirtysix (36) Town thirty (30) Range twenty three (23), bounded on the north by ~~Lake Owasso~~ Boulevard and on the East, South and West sides by Horse shoe Drive as dedicated on the plat of, H. H. Chapman's Lake Owasso ~~Beach~~ and recorded in Book 5 of Torrens Plats, page 3; have caused the same to be surveyed and platted and hereafter known as, Chapman's Lake Owasso, ______, as shown by this plat and hereby dedicate to the public, for public use forever all the streets, avenues, alleys, drives and Boulevards as herein indicated.

Witness our hands and seals this 24TH day of APRIL 1924

In presence of
F. L. Breen
V. J. Rockstroh.

Harry H. Chapman
Mary Chapman

State of Minnesota } On this 24TH day of APRIL A.D. 1924 personally
County of Ramsey } came before me the undersigned, Harry H Chapman and Mary Chapman his wife to me well known, and they acknowledged that they executed the foregoing certificate as their own free act and deed.

F. L. Breen
Notary Public, Ramsey Co, Minn.
My Commission expires, 3/11/1930

Accepted and approved this 23d day of May A.D. 1924

George H. Herrold
Charles H Bronson
James Jordan } Plat Commissioners
H. J. Peter Commissioner of Public Works

Accepted and approved by the Board of County Commissioners for the County of Ramsey, State of Minnesota, on the 9th day of JUNE A.D. 1924.

Geo. J. Ries
County Auditor

Recorded June 10 1924

TORRENS DOC. NO 69519 BOOK 86 Page 62
TORRENS PLATS BOOK 6 Page 11

Torrens # 69512