2112

AUDITOR'S SUBDIVISION No. 86

RAMSEY CO. MINN.

Scale 1 in. = 60 ft. November 1933

Note: Irons Indicated thus, o

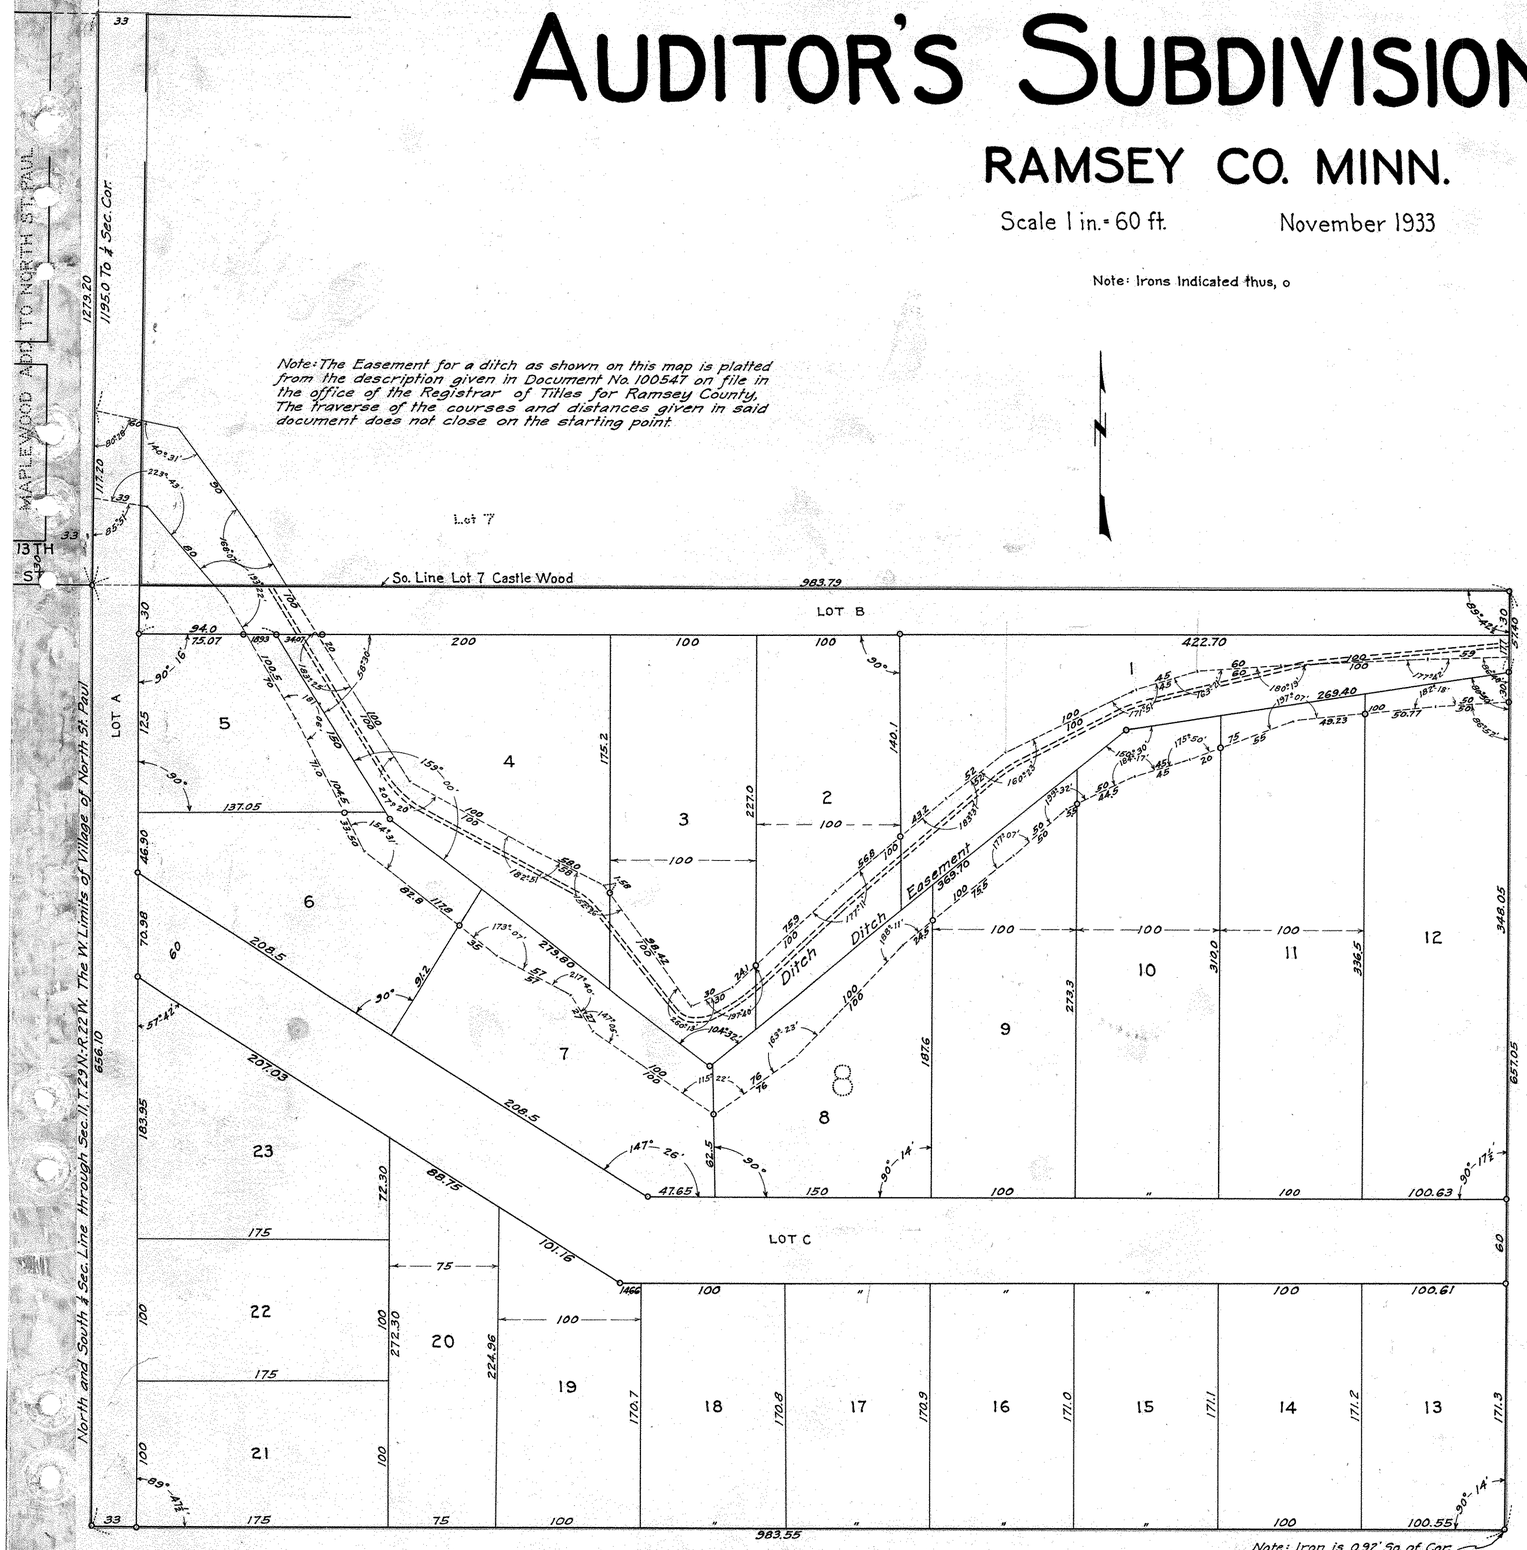

Note: The Easement for a ditch as shown on this map is platted from the description given in Document No. 100547 on file in the office of the Registrar of Titles for Ramsey County. The traverse of the courses and distances given in said document does not close on the starting point.

I, Paul N. Coates County Surveyor of Ramsey County, Minnesota, hereby certify to having platted the property as described on this map upon request and by order of the County Auditor, as Auditor's Subdivision No. 86 Ramsey Co. Minn. and the same is correct in accordance with records of Register of Deeds.

Paul N. Coates
COUNTY SURVEYOR

STATE OF MINNESOTA } On this 21st day of November A.D. 1933, personally appeared
COUNTY OF RAMSEY } before me Paul N. Coates, County Surveyor of Ramsey County to me well known and acknowledged that he executed the foregoing certificate as his own free act and deed.

W. H. Tighe
Notary Public, Ramsey County Minn.
My Commision Expires Jan. 10, '37.

STATE OF MINNESOTA } I, Geo. J. Ries, County Auditor of the County and State aforesaid do
COUNTY OF RAMSEY } hereby certify that in compliance with, and according to the provisions of Section 2219 Mason's Minnesota Statutes for 1927, I have as such County Auditor, Caused the following described tract of land to-wit:-Lot 8 and the West 33 ft. of Lot 7, Castle Wood, Sec 11, T. 29 N.-R. 22 W. to be platted and hereafter known as Auditor's Subdivision No. 86, Ramsey Co. Minn. as shown on this plat.

Witness my hand and official seal this 22nd day of November A.D. 1933.

IN PRESENCE OF

S. C. Ringrald

J. P. Hartheiser

Geo. J. Ries
COUNTY AUDITOR

STATE OF MINNESOTA } On this 22nd day of November A.D. 1933, personally appeared
COUNTY OF RAMSEY } before me Geo. J. Ries, County Auditor of Ramsey County to me well known and acknowledged that he executed the foregoing certificate as his own free act and deed.

John P. Hartheiser
Notary Public, Ramsey County Minn.
My Commission Expires, 4/1/33

Recorded Nov. 22 1933

Torrens #142349