REDMOND ADDITION

SECS. 20 & 29, T.30, R.23 ~ RAMSEY COUNTY.

MAY 27-1939.

Scale: 1" = 100 Ft.

⊙ Indicates Iron

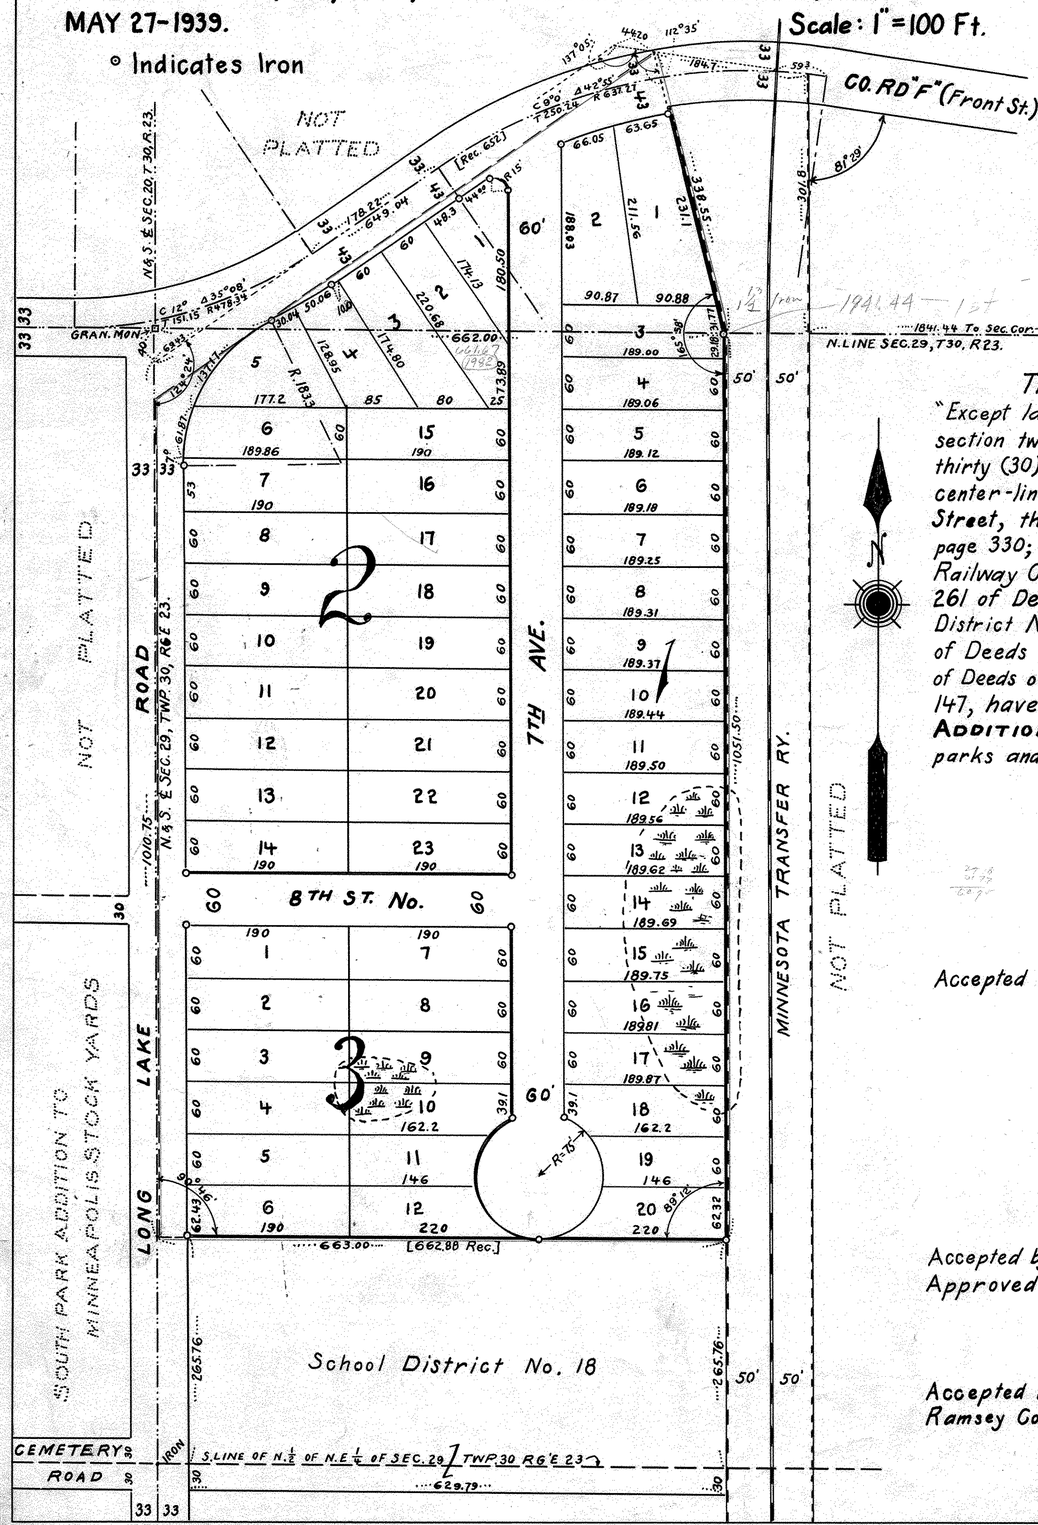

I hereby certify to having surveyed the property described on this plat as "REDMOND ADDITION", and have placed irons at the corners as shown, and the same is correct. There is no low wet ground nor any travelled road or easement on or across same, except as shown.

Frank T. Howes

Registered Civil Engineer & Land Surveyor.
Minnesota Certificate No. 1586.

State of Minnesota } S.S.
County of Ramsey }

On this 1st day of June A.D. 1939 before me personally appeared Frank T. Howes, to me well known, and acknowledged that he executed the foregoing certificate as his own free act and deed.

E. L. Hoglund

Notary Public, Ramsey County, Minn.
My commission expires JULY 21, 1940

This is to certify that I, Robert Redmond, owner of the following described property:— "Except land taken for the Long Lake Road; All that part of the northeast quarter (N.E. ¼) of section twenty-nine (29), and of the southeast quarter (S.E. ¼) of section twenty (20), township thirty (30), range twenty-three (23), bounded as follows: on the west by the north-and-south center-line of said section twenty-nine (29); on the north by the southerly line of Front Street, the center-line of which street is particularly described in book 230 of Deeds, on page 330; on the east by the westerly line of right-of-way land of the Minnesota Transfer Railway Co. as shown on plat marked "Schedule A" and attached to deed recorded in book 261 of Deeds, on page 368; and on the south by the north line of land owned by School District No. 18, as recorded in book 1027 of Deeds, on page 107, in the office of the Register of Deeds in and for Ramsey County, Minn." - acc. by W.D. recorded as Doc. 945386 in Book 1027 of Deeds on page 106, and of Q.C.D. recorded as Doc. 945387 in book 1027 of Deeds on page 147, have caused the same to be surveyed and platted, and hereafter known as "REDMOND ADDITION", and hereby dedicate to the public, for public use forever, all streets, alleys, avenues parks and boulevards shown hereon.

Witness my hand and seal this 6 day of June 1939

Robert Redmond

In Presence of
E. L. Hoglund
R. V. Donohue

On this 6 day of June, A.D. 1939 before me, the undersigned, personally appeared Robert Redmond, to me known to be the person described in, and who executed, the foregoing instrument and acknowledged that he executed the same as his own free act and deed

E. L. Hoglund

Notary Public ~ Ramsey County, Minn.
My commission expires JULY 21, 1940

Accepted and approved this 13 day of June 1939

George H. Kenrick
Mark W. Woodruff
Howard H. Hodgins
} Plat Commissioners.

Milton Rosen — Commissioner of Public Works.

Accepted by the COUNCIL June 6th 1939
Approved June 6th 1939

S. O. Reasoner
Village Clerk. NEW BRIGHTON

Accepted and approved by the Board of County Commissioners this 19th day of June 1939
Ramsey County, Minnesota.

Eugene Minnich
County Auditor, Ramsey County, Minn.

Recorded June 20 - 1939

Abstract #949232