2451

ARDEN HILLS NO. 4

ARDEN HILLS & ROSEVILLE, MINNESOTA

o Indicates iron monument

Scale 1 inch = 50 feet.

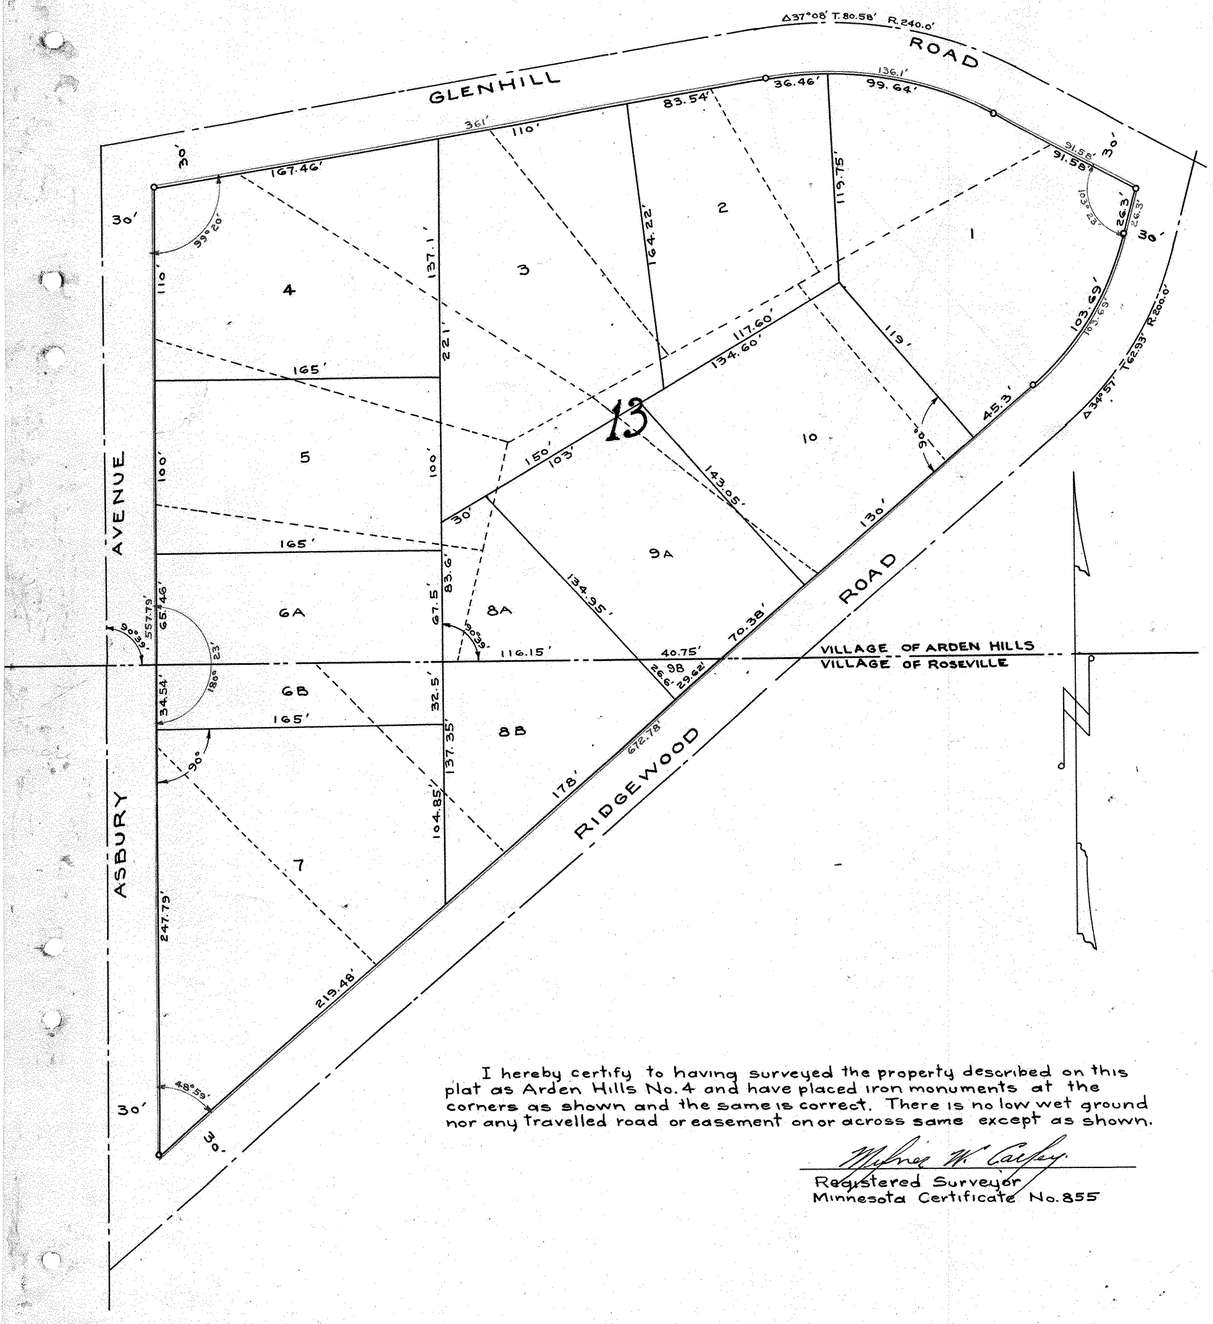

This is to certify that we, Seims Brothers Inc., a corporation organized under the laws of the State of Delaware, owners of Block eleven (11) Arden Hills No. 3, have caused the same to be surveyed and platted and hereafter known as "Arden Hills No. 4" as shown by this plat.

Witness our hands and seal this 21 day of August A.D. 1951

In presence of

Seims Brothers Inc.

Nehmilda Munke — R. A. Du Frene, Its Vice President

Vivian I. Kelley — A. J. Mikolz, Its Secretary

STATE OF MINNESOTA } S.S.
COUNTY OF RAMSEY } On this 21st day of AUGUST A.D. 1951 before me appeared R. A. Du Frene and A. J. Mikolz who being duly sworn did say that they are respectively the Vice President and Secretary of Seims Brothers Inc., a corporation organized under the laws of the State of Delaware, the corporation named in the foregoing instrument and the seal affixed to same instrument is the seal of said corporation and that said instrument was signed and sealed in behalf of said corporation by authority of its Board of Directors, and said Vice-President and said Secretary acknowledged said instrument to be the free act and deed of said corporation.

T. J. Fedor
Notary Public, Ramsey County, Minnesota
My Commission expires July 21, 1957

Accepted and approved this 23rd day of Aug A.D. 1951.

Abak D. Crampton
Herbert A. West
C. David Focks
} Plat Commission

Milton Rosen
Commissioner of Public Works

Accepted and approved by the Village Council of Roseville, Minnesota this 1 day of August A.D. 1951.

B. H. Hammerstrom
Village Clerk

Accepted and approved by the Village Council of Arden Hills, Minnesota this 30th day of July A.D. 1951.

Herman Toe Fesen
Village Clerk

I hereby certify to having surveyed the property described on this plat as Arden Hills No. 4 and have placed iron monuments at the corners as shown and the same is correct. There is no low wet ground nor any travelled road or easement on or across same except as shown.

Milner W. Carley
Registered Surveyor
Minnesota Certificate No. 855

STATE OF MINNESOTA } S.S.
COUNTY OF RAMSEY } On this 30th day of July A.D. 1951 before me the undersigned personally appeared Milner W. Carley to me known to be the person described in and who executed the foregoing instrument and acknowledged that he executed the same as his free act and deed.

Donald D. Carley
Notary Public, Ramsey County, Minnesota
My Commission expires Mar. 3, 1956

Recorded Aug. 27, 1951
Torrens # 296597