133

NEURU & WALLRAFF'S ADDITION TO SAINT PAUL.

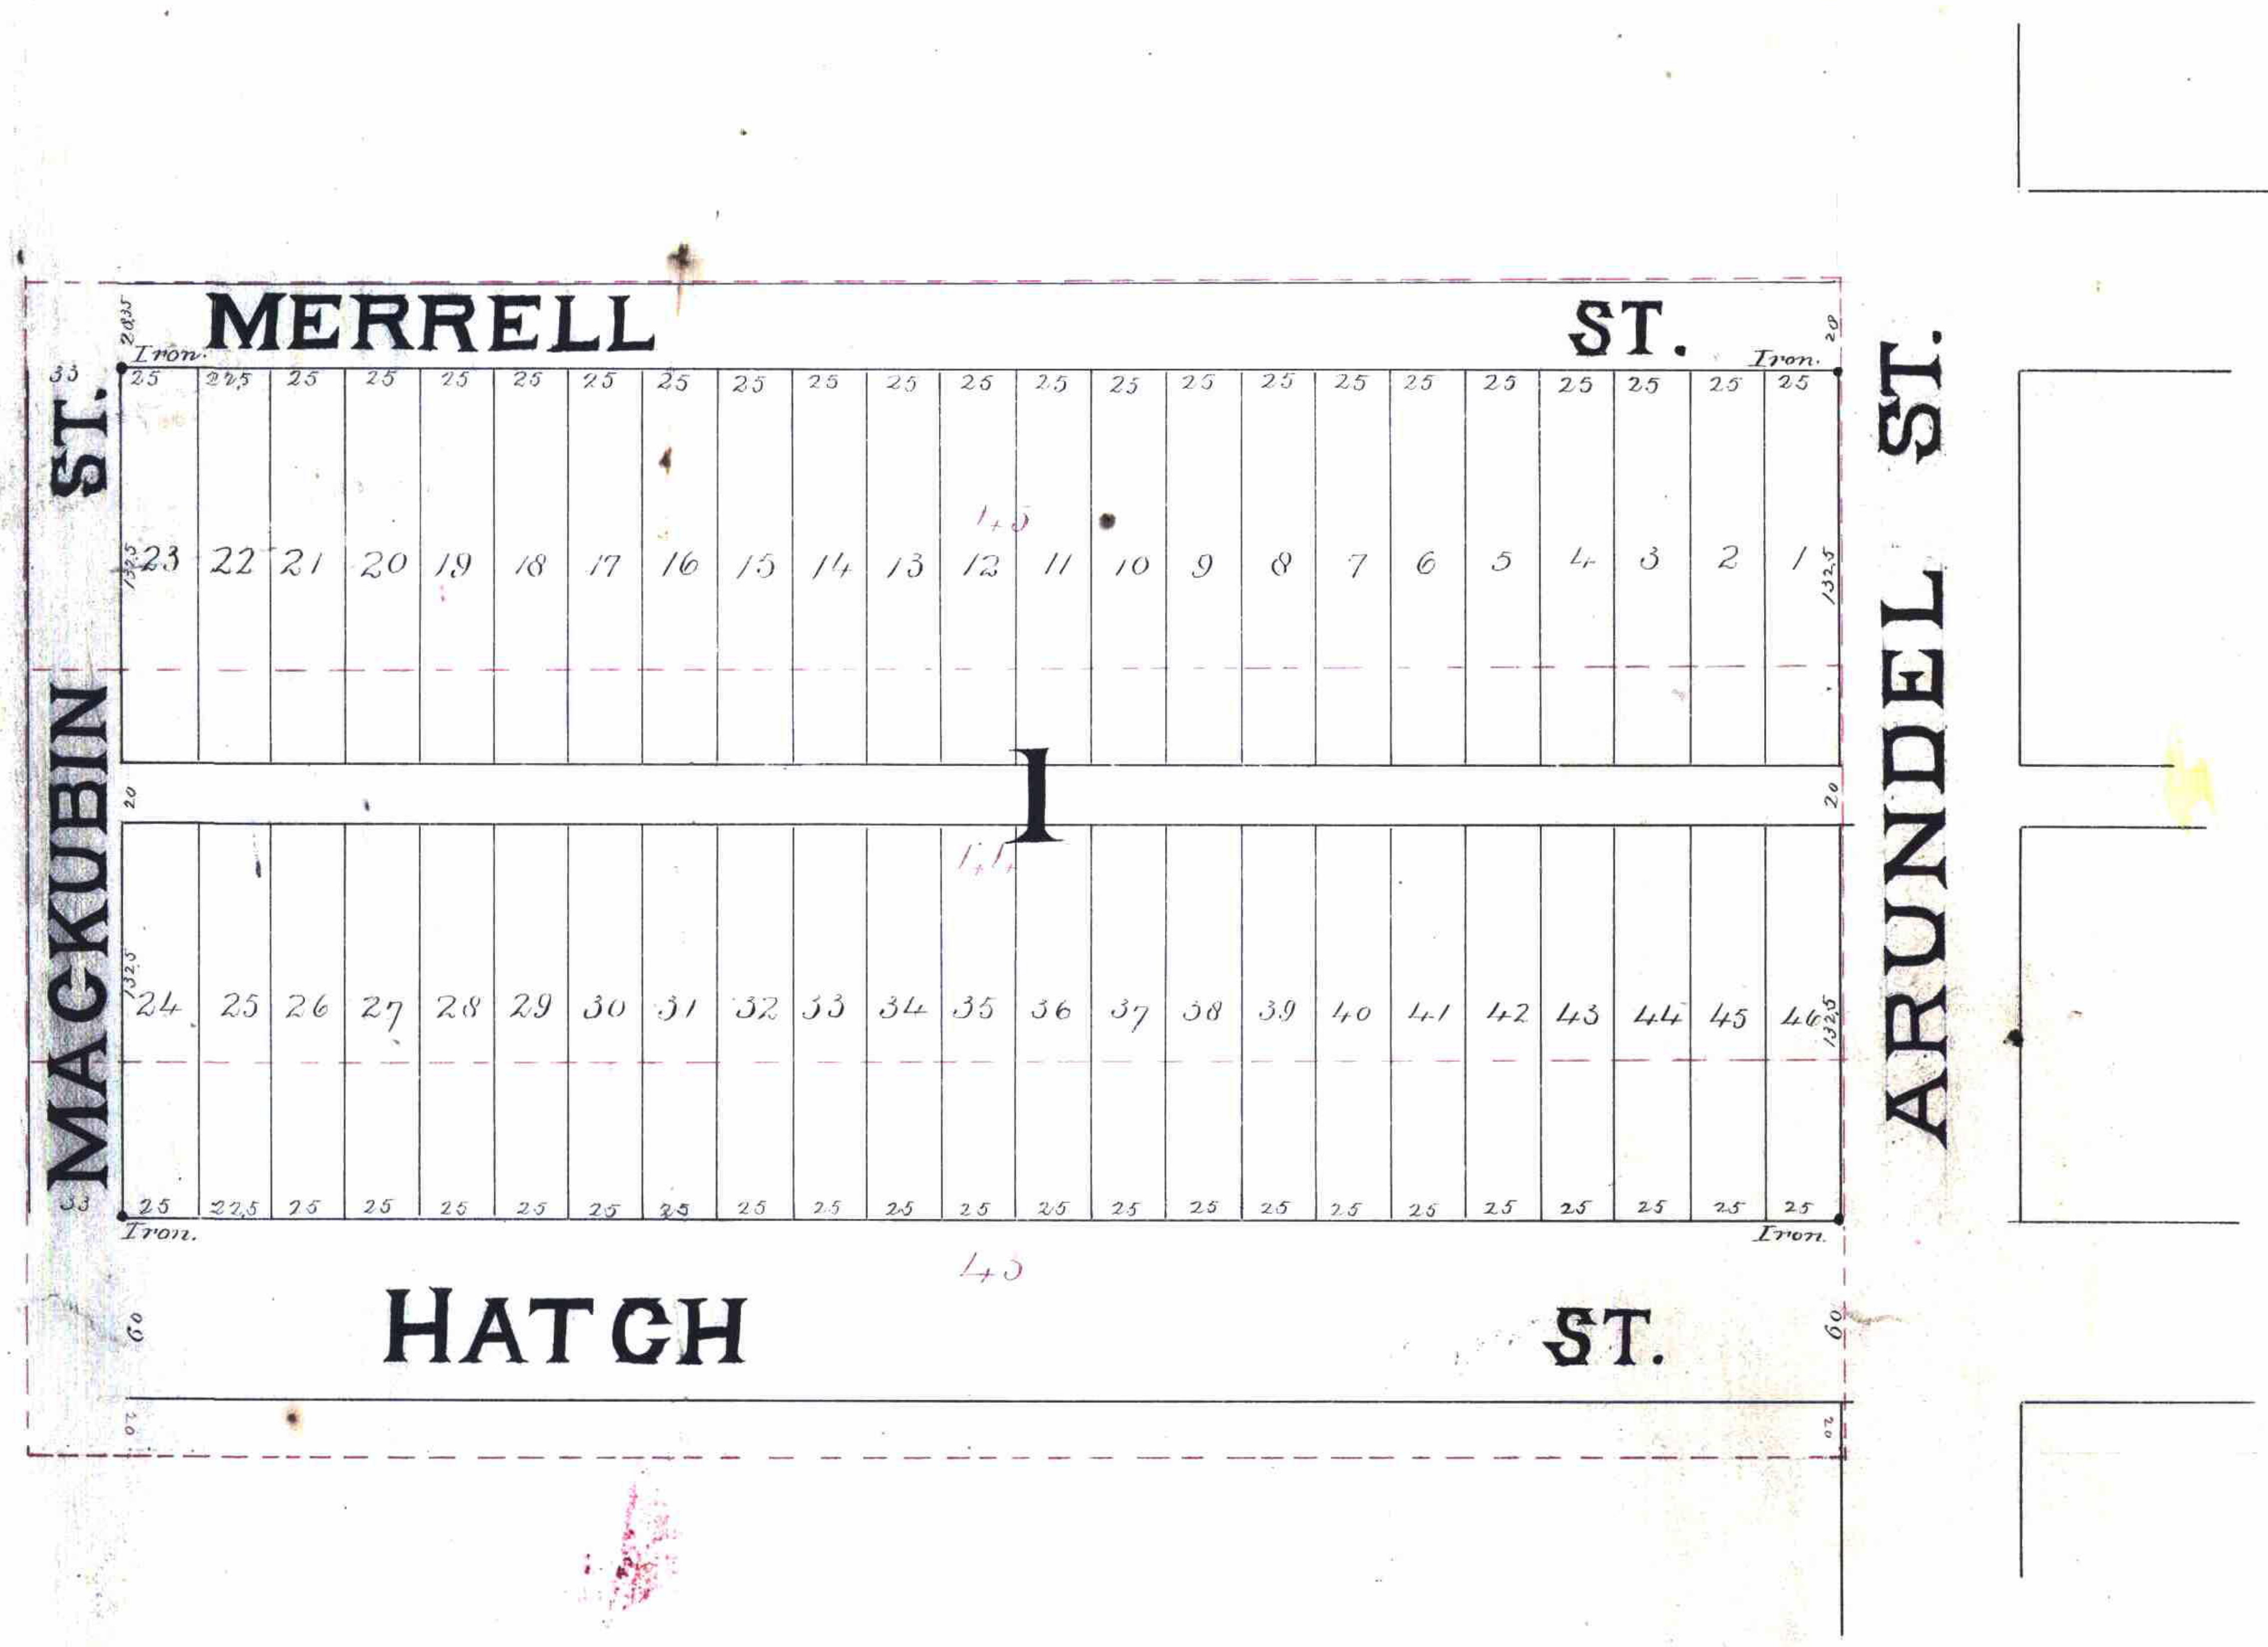

STATE OF MINNESOTA, } ss.
County of Ramsey.
Office of the Register of Deeds.
This is to certify that the within instrument was filed for Record in this Office, at St. Paul, on the 13 day of June A. D. 1887 at 3 25 o'clock P. M., and that the same was duly recorded in Book 7 of Town plats pages 23
M J Bell
Register of Deeds.
By .... Deputy.

CITY TREASURER'S OFFICE
ST. PAUL, MINN.
JUN 6 1887
ASSESSMENTS PAID
Geo Reis
CITY TREAS.
Fickeh

OFFICE OF COUNTY TREASURER, ST. PAUL, MINN.
JUN 7 1887
1886 TAX PAID.
F. A. RENZ, Co. Treas.
Bryan

I certify that I have surveyed and platted the property described on this plat as Neuru + Wallraff's Addition to Saint Paul, and have placed iron monuments at the corners and the same is correct ~ ~ ~ ~ ~
J. B. Hauley
Surveyor

State of Minnesota } s.s.
County of Ramsey }
On the 6th day of June 1887 personally appeared before me J. B. Hauley to me well known and acknowledged that he executed the above certificate as his free act and deed ~ ~ ~ ~ ~ ~ ~
C H Benedict
Notary Public Ramsey Co
Minnesota

We Fred Neuru & Mary Neuru his wife, Jno. B Wallraff and Carolina Wallraff his wife the undersigned owners of Lots 43, 44 + 45 of Wilkin and Heywoods out Lots in the South West ¼ of the South East ¼ of the North West ¼ of Section 25, Township 29 Range 23 West hereby certify that we have caused the same to be surveyed and platted, + hereafter known as Neuru and Wallraff's Addition to Saint Paul, as shown on this plat and we hereby dedicate to the public and for the public use forever the Streets and Alleys as on this plat laid out and indicated. In witness whereof we have placed our hands and seals on the 3rd day of June 1885

In the presence of
Ralston J Markoe
R H Lassen

Fred Neuru {seal}
Mary Neuru {seal}
John B. Wallraff {seal}
Carolina Wallraff {seal}

State of Minnesota } s.s.
County of Ramsey }
On the 3rd day of June AD 1885 personally appeared before me Fred Neuru & Mary Neuru his wife Jno B Wallraff & Carolina Wallraff his wife to me well known to be the identical persons who executed the above certificate and acknowledged the same to be their free act and deed ~
Ralston J Markoe
Notary Public Ramsey Co
Minnesota

Approved by the Plat Commission on the 6th day of June 1887
T. P. Leolsorn
J. L. Starkey
L. W. Rundell
} Plat Commission

Accepted by the Common Council on the 7 day of June 1887
Thomas A Prendergast
Temp. Pres. City Clerk

Taxes Paid June 11. 1887.
M F Kain
County Auditor
Ramsey County, Minn,
[illegible] Deputy