This plat document is an UNOFFICIAL copy of a Subdivision Plat or Registered Land Survey and is made available for information purposes only.

To obtain an official copy please contact the Ramsey County Recorder's Office.

RAMSEY COUNTY

28

EDMUND RICE'S 3rd addition TO ST PAUL.

I certify that this is a correct diagram of Edmund Rice's 3rd Addition to St Paul as surveyed by me in the month of April & May A.D. 1880 and that the following description embraces the land in said Addition: Commencing on the west line of the S.E ¼ of Sec 30 Town 29 Range 22 at the N.W. ¼ of Edmund Rice's 2nd Addition. Thence north along said line to the N.W. cor. of said ¼ Sec. Thence east on north line of said ¼ Sec. 902 ft. Thence South parallel to first mentioned line to the north line of Edmund Rice's 2nd Addition. Thence west along last mentioned line 902 ft to the point of beginning containing 22 67/100 Acres.

St Paul, May 8th 1880 — L. L. Cleveland C.E.

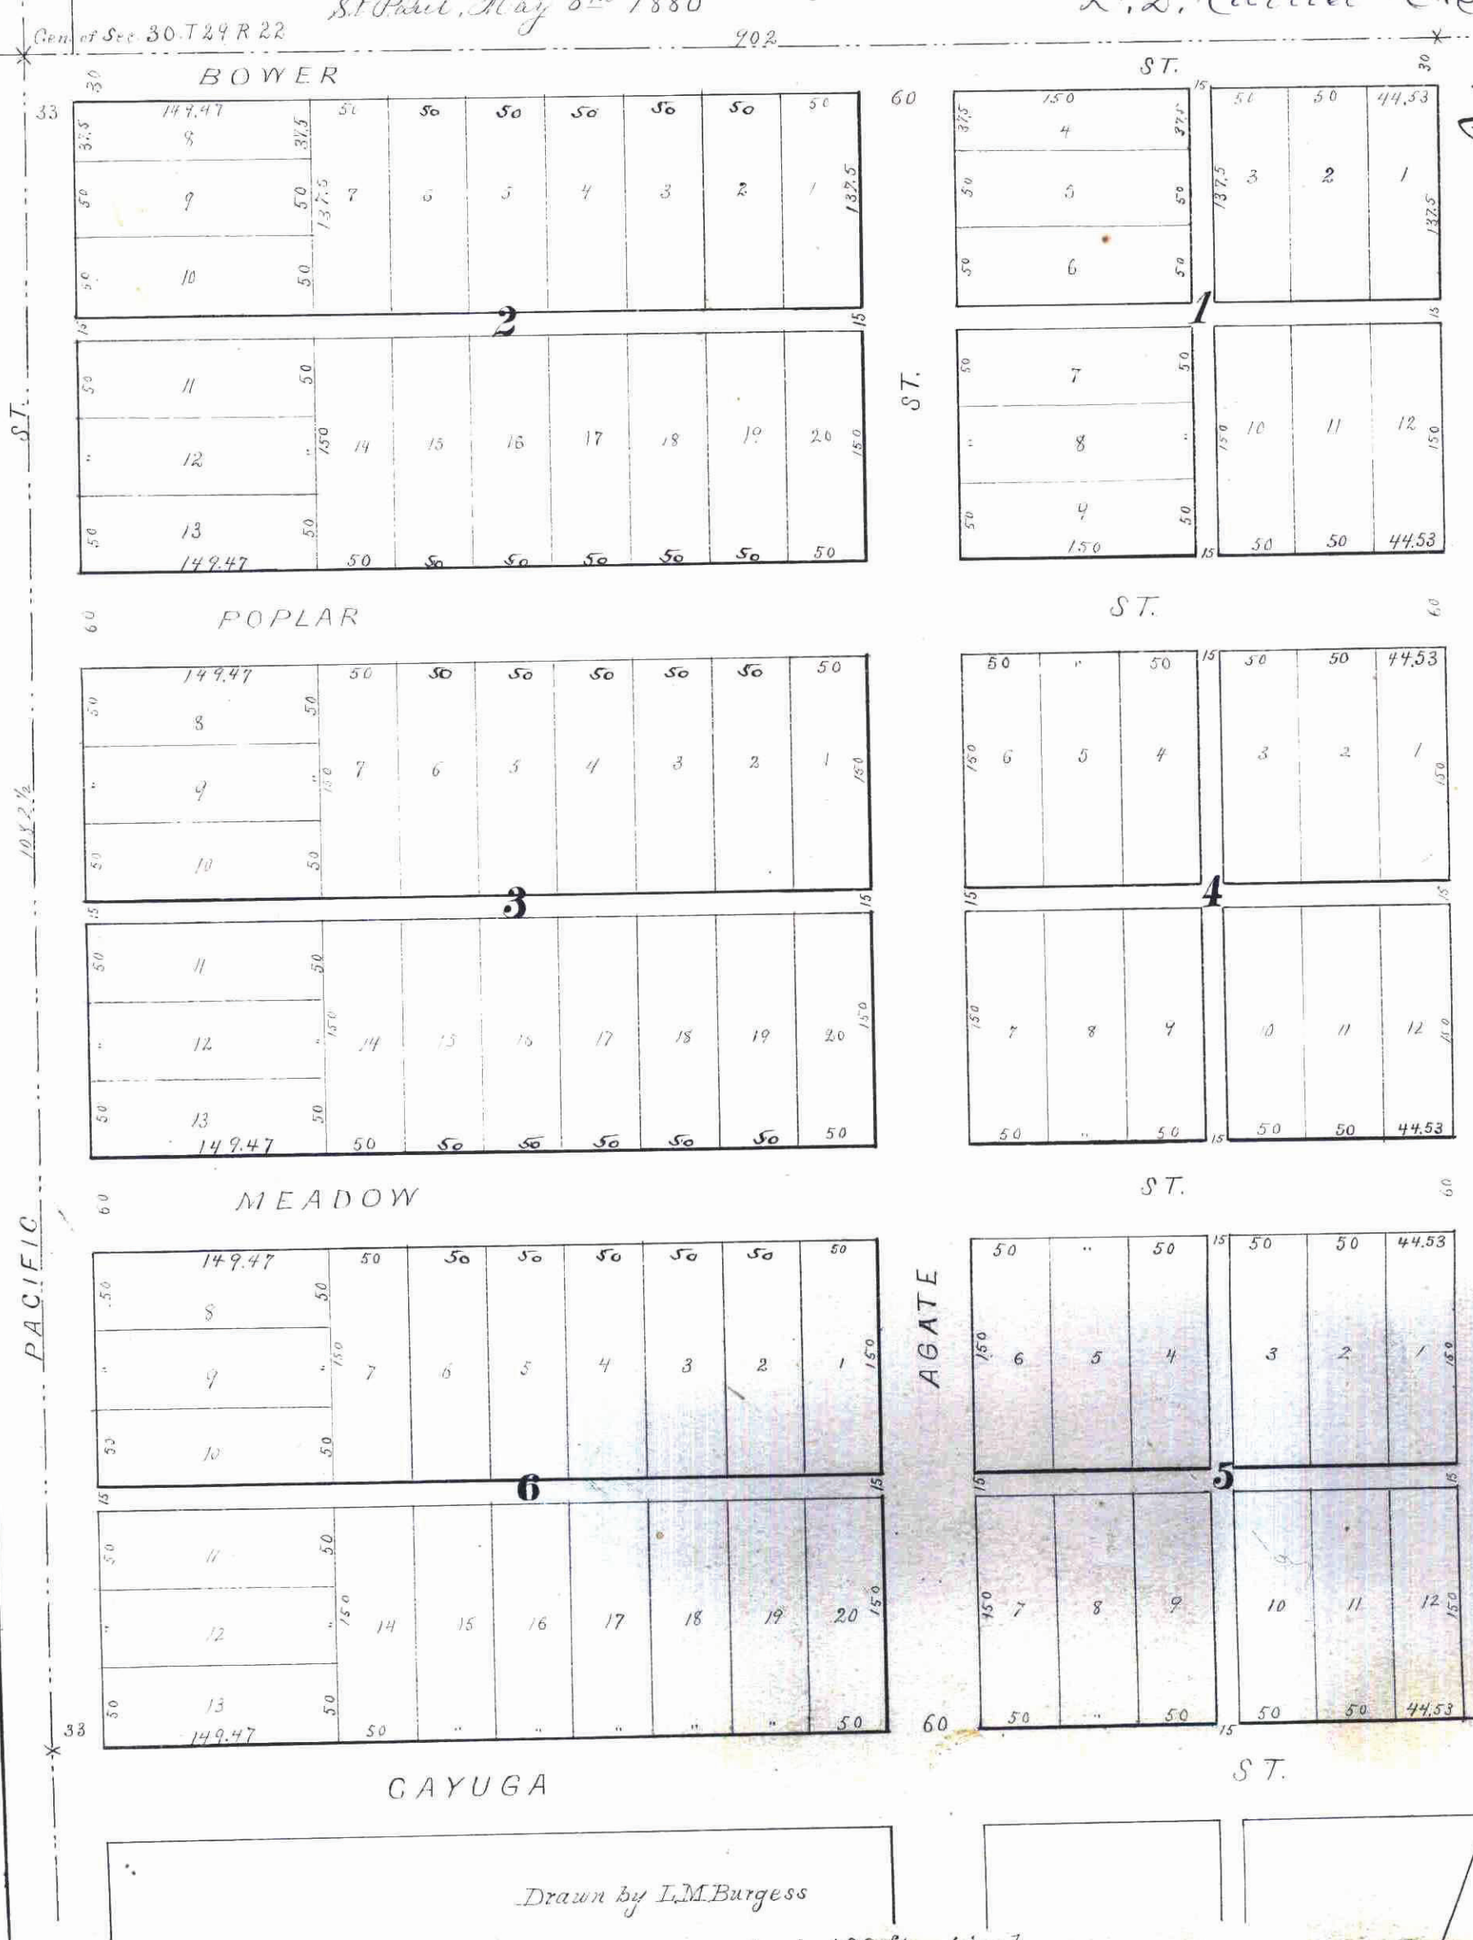

Know all men by these presents that we Edmund Rice and Anna M. Rice his wife, the proprietors of Edmund Rice's Third addition to the City of St. Paul as laid down and platted, do hereby certify that we have caused the same to be surveyed and subdivided into lots, blocks, streets and alleys, as indicated in and upon the foregoing map or plat for the purpose of dividing the same and recording title, interest and claim in the same for and we hereby give the streets and alleys and public use. Witness our hands and seals this 18th day of May 1880.

Signed and acknowledged in presence of — Edmund Rice, Anna M. Rice

Edmund Rice

Edwin F. Schurmeier, Notary Public, Ramsey Co. Minn.

STATE OF MINNESOTA, County of Ramsey, } ss. Office of the Register of Deeds. This is to certify that the within instrument was filed for Record in this Office, at 1 P.M. on the 28 day of May A.D. 1880 at 10 o'clock A.M., and that the same was duly recorded in Book ... of ... page ... Otto Sieker, Register of Deeds. By ... Deputy.

Resolved, That Edmund Rice's third addition to the city of St. Paul, be and the same is hereby accepted and authorized to be placed on record. Yeas—Ald. Dowlan, O'Connor, Grace, Bell, Hugwald, Cornish, Griggs, Minch, Mr. President—9. Approved May 20, 1880.

Auditor's Office Ramsey Co. Minn. Saint Paul May 28 1880.

Taxes paid & transfer entered this day. D. Lee Davis, County auditor, Ohnesorg.

CITY TREASURER'S OFFICE, ST. PAUL, MINN. MAY 23 1880 ASSESSMENTS PAID.