BARNEY, NORTON, AND KINGSLEY'S

Second Addition

TO

St. Paul.

This plat document is an UNOFFICIAL copy of a Subdivision Plat or Registered Land Survey and is made available for information purposes only.

RAMSEY COUNTY

To obtain an official copy please contact the Ramsey County Recorder's Office.

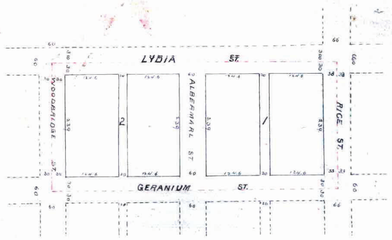

I hereby certify to having surveyed, and platted the property as described on this map, as Barney, Norton, & Kingsley's Second Addition to St. Paul, and placed iron monuments at the corners of each and every block as shown on this map and the same is correct.

William H. Dearborn
Surveyor

State of Minnesota } On this 28th day of
County of Ramsey } October A.D. 1885 personally appeared before the undersigned William H. Dearborn to me well known and acknowledged that he executed the foregoing certificate as his own free act and deed.

D. B. Jett
Notary Public
Ramsey Co., Minn

This is to certify that Mary A. Barney proprietress in part with Horace Norton, and Erasmus D. Kingsley of the property lying between the centre line of Rice St. on the East and the centre line of Woodbridge St. on the West, and between the centre line of Geranium St. on the South and the centre line of Lydia St. on the North have caused the same to be surveyed and platted, and hereafter known as Barney, Norton, and Kingsley's Second Addition to St. Paul, as shown by this plat and hereby dedicate to the public, and for the public use forever, all the streets and alleys, as herein indicated.

Witness my hand and seal this 20th day of October 1885.

In presence of
John Bailey
Wm. D. Yungen
Mary M. Walsh } Mary A. Barney (SEAL)

State of ~~Ohio~~ New York }
County of Kings } On this Twentieth day of October A.D. 1885, personally came before me the undersigned Mary A. Barney to me well known, and she acknowledged that she executed the foregoing certificate for the uses and purposes therein expressed

John Bailey
Notary Public
County of Kings

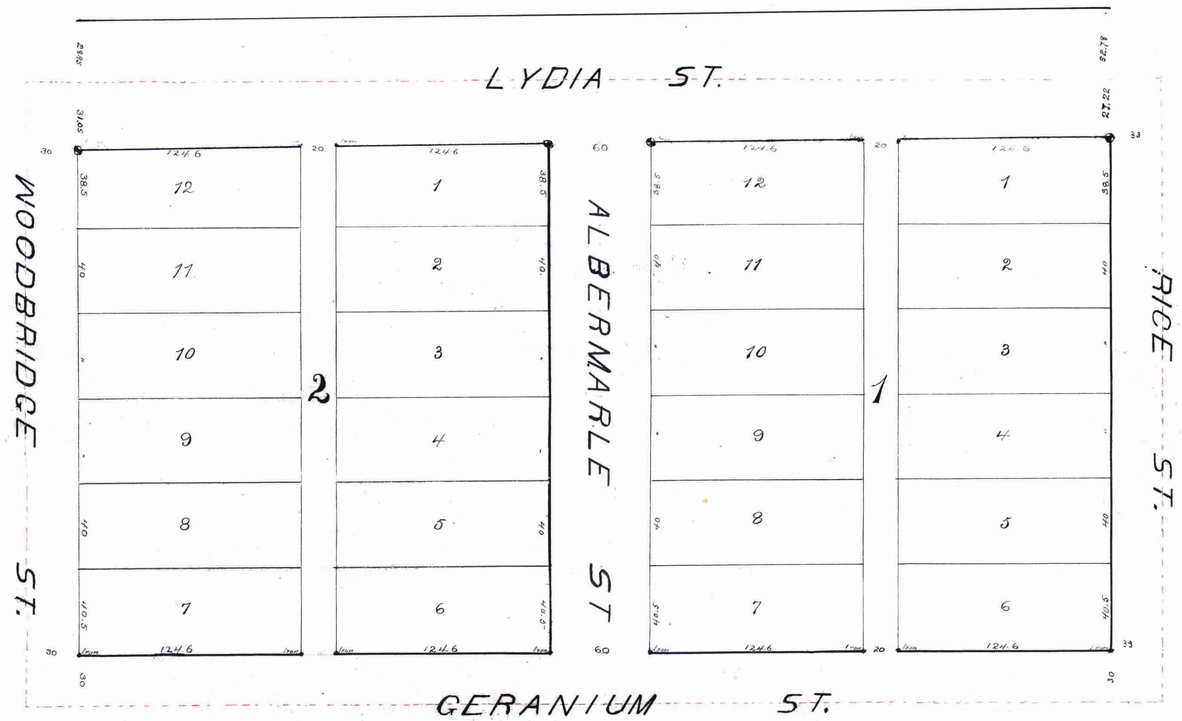

Taxes paid June 28. 1886.
James O'Brien
County Auditor
Ramsey County Minn
By O. Oliver
Deputy

Accepted and approved this 29th day of October A.D. 1885.
S. P. Folsom
Jas Starkey } Plat Commissioners
Wm. A. Lambly (A)

Accepted by the Common Council of the City of St. Paul June 4th 1886
A. Rheinegard
City Clerk

June 4th 1886
I hereby recommend the acceptance of this plat by the Common Council
L. W. Rundlett
City Engineer

STATE OF MINNESOTA, } ss.
County of Ramsey.
Office of the Register of Deeds.
This is to certify that the within instrument was filed for Record in this Office, at St. Paul, on the 30th day of June A.D. 1886 at 3 o'clock P.M., and that the same was duly recorded in Book 6 of Plats page 30
M. Doherty
Register of Deeds.
By

CITY TREASURER'S OFFICE
ST. PAUL, MINN.
JUN 1886
ASSESSMENTS PAID
CITY TREAS.

FICE OF
COUNTY TREASURER,
ST. PAUL, MINN.
JUN 28 1886
1885 TAX PAID.
M E Burke
County Treas.

This is to certify that Horace Norton proprietor in part with Mary A. Barney, and Erasmus D. Kingsley of the property lying between the centre line of Rice St. on the East, and the centre line of Woodbridge St. on the West, and from the centre line of Geranium St. on the South, to the centre line of Lydia St. on the North have caused the same to be surveyed and platted and hereafter known as Barney, Norton, and Kingsley's Second Addition to St. Paul, as shown by this plat and hereby dedicate to the public, and for the public use forever, all the streets, and alleys as herein expressed.

Witness my hand and seal this Ninth day of October 1885.

In presence of
W. T. Westgate
W. R. Crandall
Stephen Newton } Horace Norton (SEAL)

State of Ohio }
County of Washington } On this Ninth day of October A.D. 1885, personally come before me the undersigned Horace Norton to me well known and he acknowledged that he executed the foregoing certificate for the uses and purposes therein expressed.

Stephen Newton
Notary Public
Washington County Ohio

This is to certify that Erasmus D. Kingsley proprietor in part with Mary A. Barney, and Horace Norton of the property lying between the centre line of Rice St. on the East, and the centre line of Woodbridge St. on the West; and from the centre line of Geranium St. on the South to the centre line of Lydia on the North have caused the same to be surveyed and platted and hereafter known as Barney, Norton, and Kingsley's Second Addition to St. Paul, as shown by this plat and hereby dedicate to the public, and for the public use forever all the streets and alleys as herein expressed.

Witness my hand and seal this Twelfth day of October 1885.

In presence of
W. A. English
W. Blanchenick
Will Allen } Erasmus D. Kingsley (SEAL)

State of Ohio
County of Franklin } On this Twelfth day of October A.D. 1885, personally came before me, the above named Erasmus D. Kingsley to me well known and he acknowledged that he executed the foregoing Certificate for the uses and purposes therein expressed

W. A. English
Notary Public
Franklin County Ohio