THURSTON'S
SUBDIVISION
LOT 7 BLOCK 3
TERRACE PARK.

This plat document is an UNOFFICIAL copy of a Subdivision Plat or Registered Land Survey and is made available for information purposes only.

To obtain an official copy please contact the Ramsey County Recorder's Office.

RAMSEY COUNTY

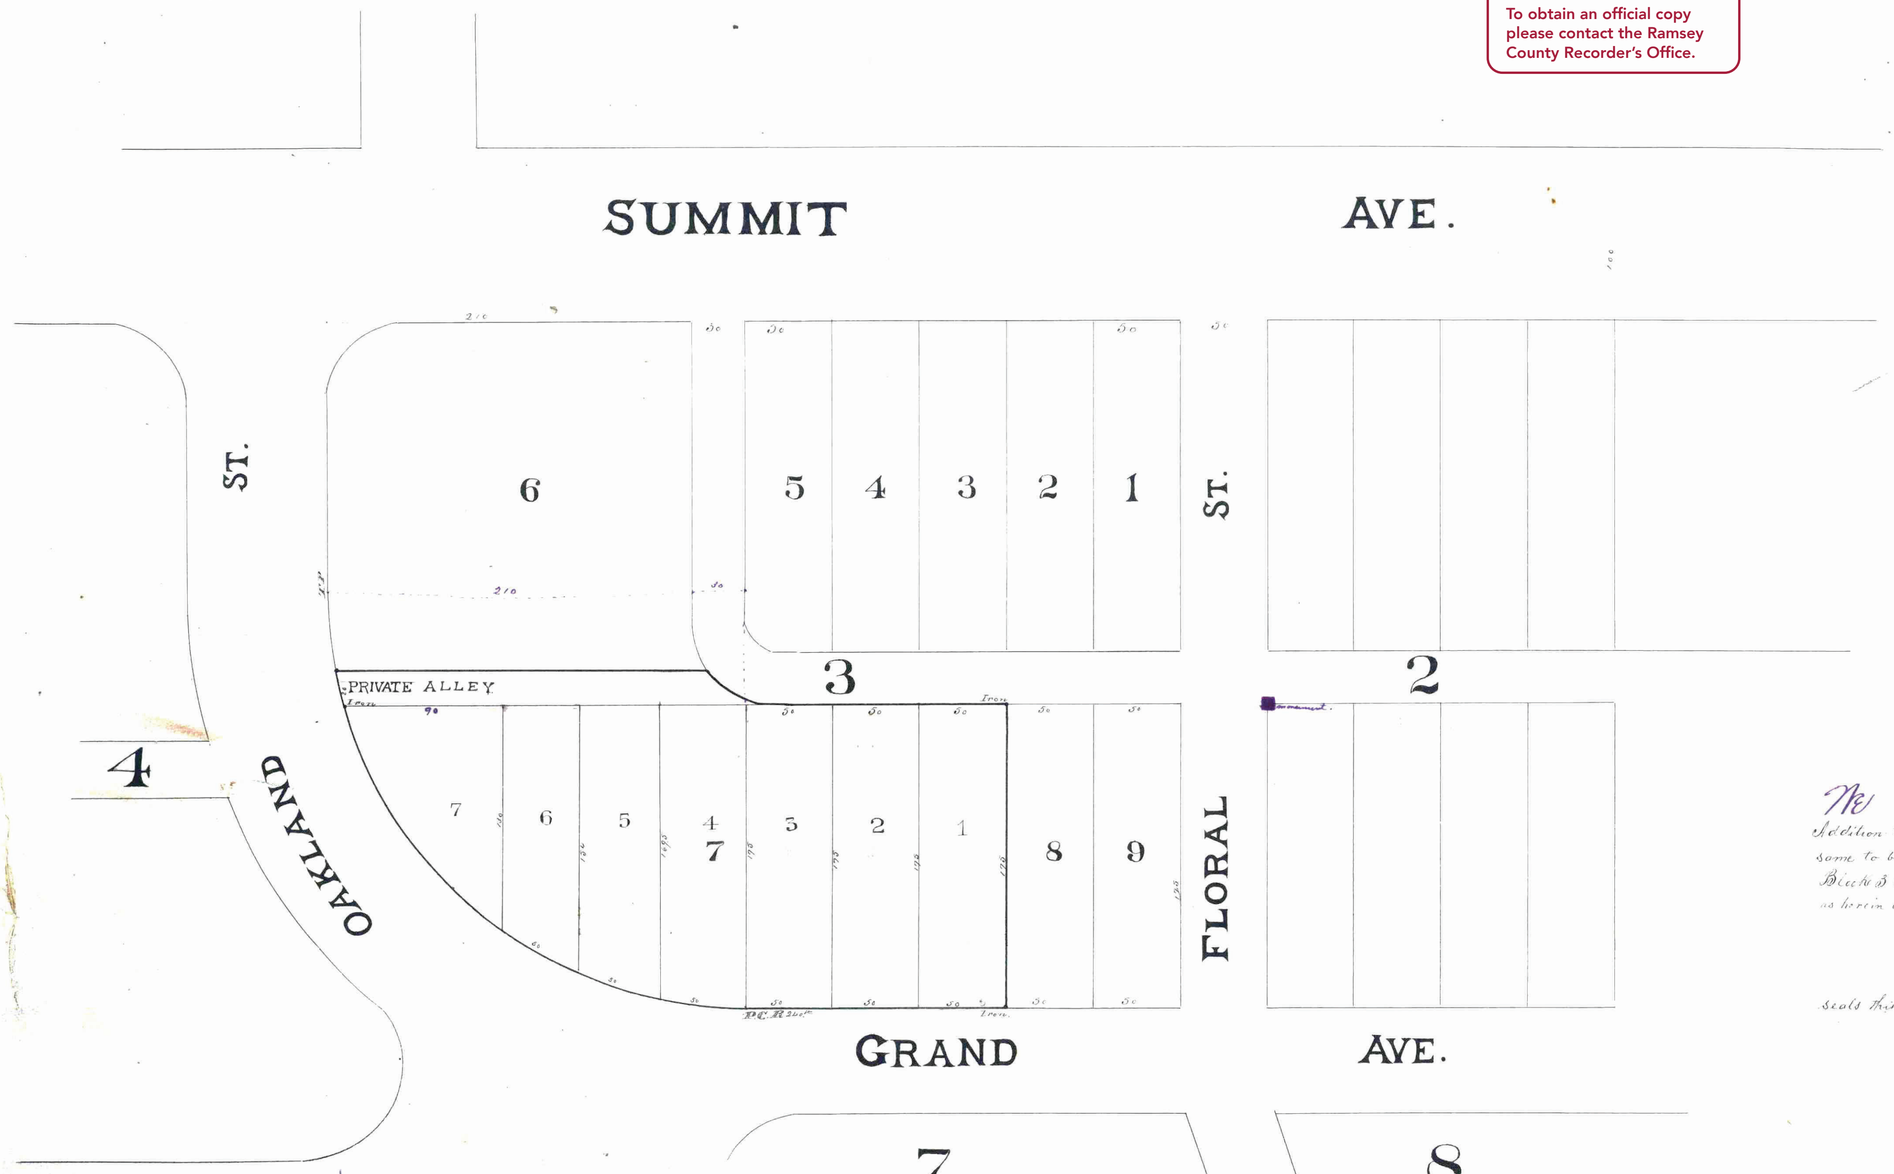

I hereby certify to having surveyed and platted the property as described on this map as Lot 7 Block 3 Terrace Park Addition to the City of Saint Paul and have placed iron monuments at the corners as shown on this map and the same is correct.

T. B. Hawley
Surveyor.

Approved this 5 Day of May 1883
S. P. Folsom
Wm. A. Van Slyke
Jas Starkey.
Plat Commission

Accepted and approved by Common Council
This 1st day of June 1883
[illegible] City Clerk.

Taxes paid and transfer entered June 8th 1883
J. J. McCurdy
County Auditor
per D. Ean

City Treasurer's Office
ST. PAUL, MINN.
JUN 8 1883
ASSESSMENT PAID.
Geo Keis
Ohm

I do hereby certify to having examined the above plat and recommend its approval.
W. A. Simons
City Engineer.

SOT
[illegible]
8th day of June
83 at 4 P
[illegible] Book 5 of Plats
page 27
C. R. Gilman
Register of Deeds
By
Deputy.

We the undersigned owners of Lot 7 Block 3 Terrace Park Addition to the City of Saint Paul do hereby certify to having caused the same to be surveyed and platted as Thurstons Subdivision of Lot 7 Block 3 Terrace Park Addition to the City of Saint Paul Minnesota as herein and hereon indicated

In witness whereof we have hereunto set our hands and seals this 5 day of May 1883

William H. Thurston Seal
Jno. Zelek. Seal

Ramsey County } ss.
State of Minnesota }

On this 5 day of May 1883 personally appeared before me William H. Thurston & Jno Zelek to me well known to be the identical persons who executed the foregoing certificate and acknowledged the same to be their free act and deed

H. E. Weymouth
Notary Public.
Ramsey County.
Minn.