Chas. Weide's Subdivision of Block 46 of Arlington Hills Addition to Saint Paul

Stinsons Subdivision of Blk 36 Arlington Hills Mn.

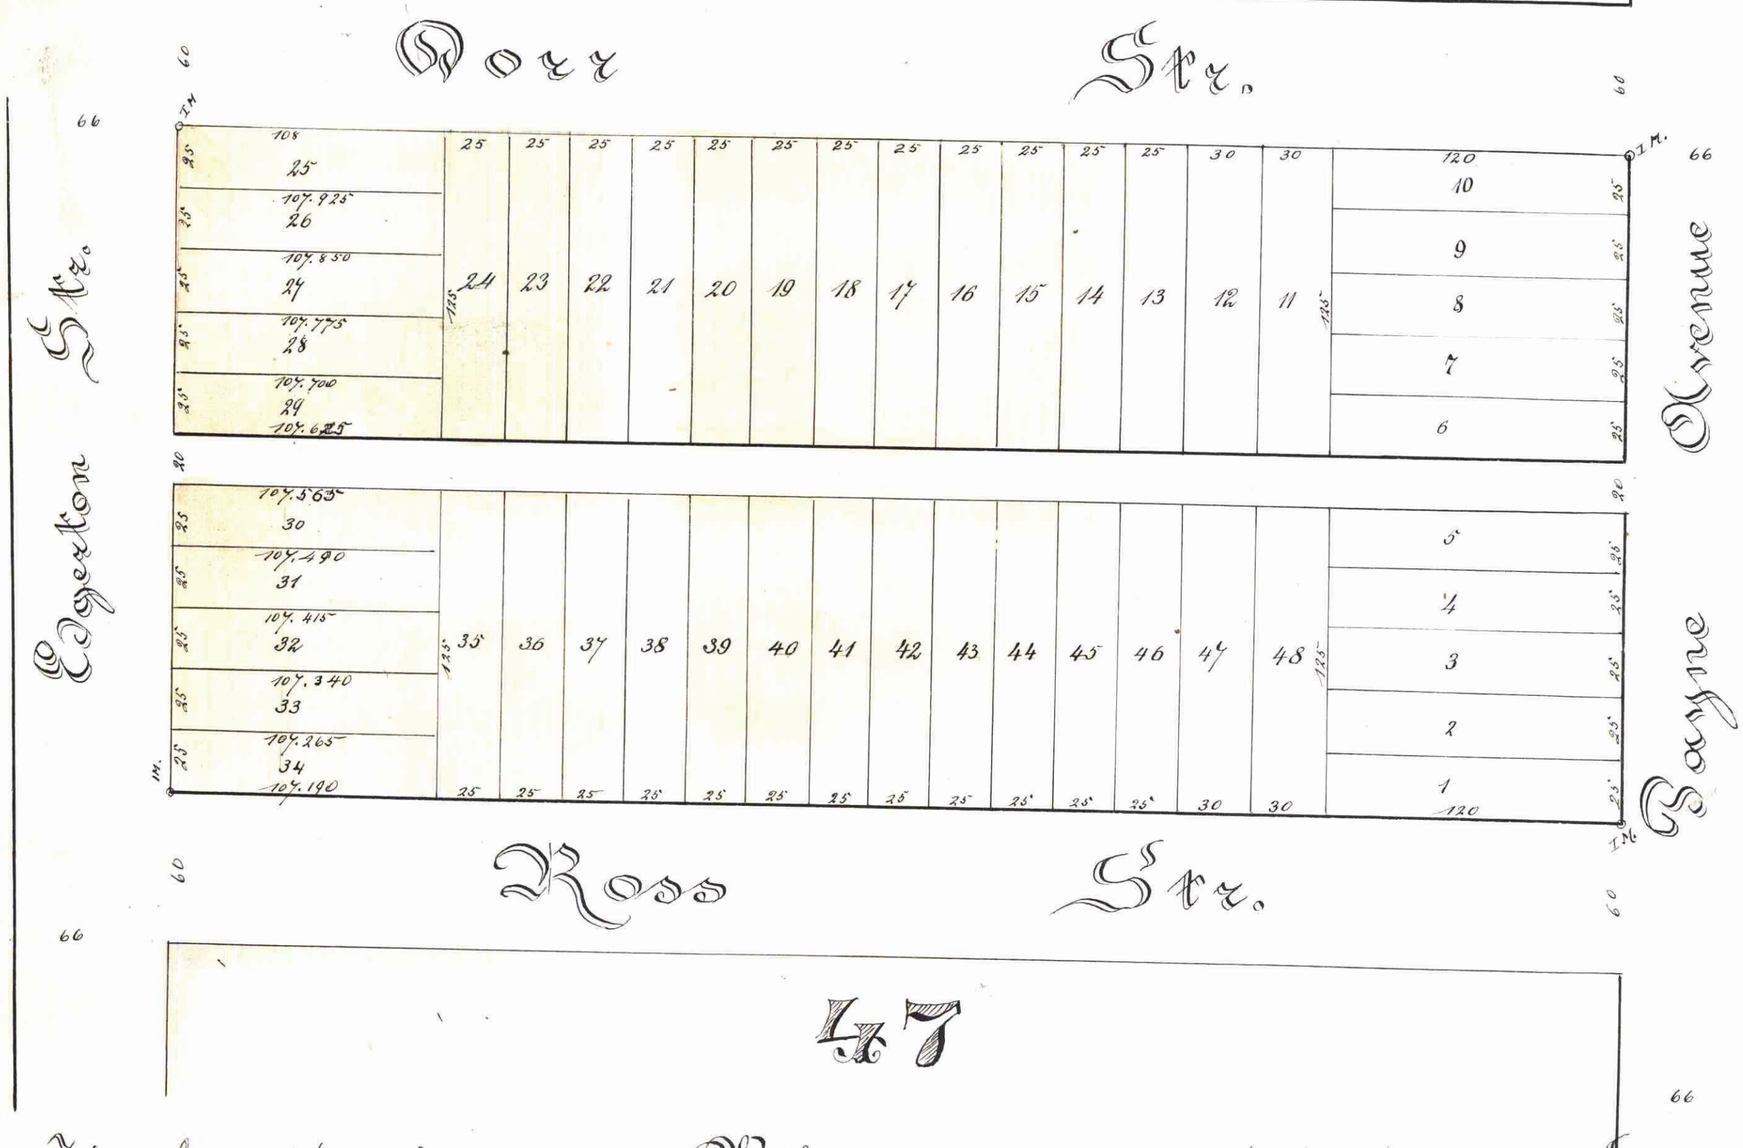

45

This plat document is an UNOFFICIAL copy of a Subdivision Plat or Registered Land Survey and is made available for information purposes only.

To obtain an official copy please contact the Ramsey County Recorder's Office.

RAMSEY COUNTY

STATE OF MINNESOTA, } ss.
County of Ramsey,
OFFICE OF THE REGISTER OF DEEDS.

This is to certify that the within instrument was filed for Record in this office, at St. Paul, on the 27th day of March A. D. 1884 at 1 o'clock P. M., and that the same was duly recorded in Book 12 of Plats pages 14

R. C. Wiley Register of Deeds.

By _____ Deputy.

I hereby certify to having surveyed and platted the property as described on this map as Chas. Weides Subdivision of Block 46 of Arlington Hills Addition to Saint Paul, and have placed iron monuments at the corners of this block as shown on this map and the same is correct

Ed. Hoenck
Surveyor

St. Paul March 7th 1884

approved
S. L. Folsom
James Starkey
} Plat Commission

CITY TREASURERS OFFICE
ST. PAUL, MINN
MAR 25 1884
ASSESSMENTS PAID.
Geo. Reis City Treas.
Asst Asst

We the undersigned owners of Block 46 of Arlington Hills Add. to Saint Paul do hereby certify to having caused the same to be surveyed and platted as Chas. Weides Subdivision of Block 46 of Arlington Hills Addition to Saint Paul Minnesota as herein and hereon indicated and we do hereby give and dedicate to the public and for the public use forever the Alley as on this map or plat laid out and designated

In witness whereon we have hereunto set our hand and seals this 5th day of ~~February~~ March 1884

In Presence of
Gas Casswand Charles. A. B. Weide (Seal)
M. Simpson Weide Louisa. Weide (Seal)

City Engineer's Office.
March 11th 1884.
Approved.
W. D. Lyman
City Engineer.

State of Minnesota } ss
County of Ramsey }

Before me, Gas Casswand a notary public in and for Ramsey County State of Minnesota this 5th day of ~~February~~ March 1884 in person appeared Chas Weide and Louisa Weide his wife to me personally known to be the parties described in and who signed the above certificate and they each now ledged that they executed the same freely and voluntarily for the uses or purposes therein expressed

St. Paul Gas Casswand
~~February~~ March 5th 1884 Notary public

Taxes paid & transfer entered this 29th day of March A.D. 1884
J. J. McCardy
County Auditor
per Dean Dy

Accepted. By Council
Connie. E. Dupe Mch 18/84.