STATE OF MINNESOTA, } ss.
County of Ramsey.
Office of the Register of Deeds.
This is to certify that the within instrument was filed for record in this office this 6 day of July 1887 at 3:25 P.M., and that the same is recorded in Book 8 of Town Plats page 8/6.
Register of Deeds.
By ..... Deputy.

# SMITH AND TAYLOR'S ADDITION TO NORTH ST. PAUL

T. 29, N. R. 22, W.

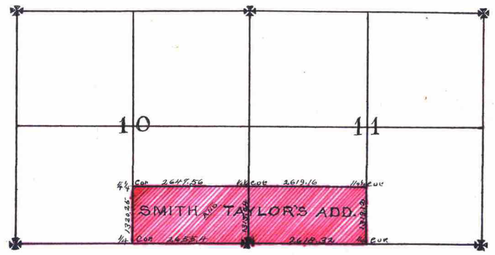


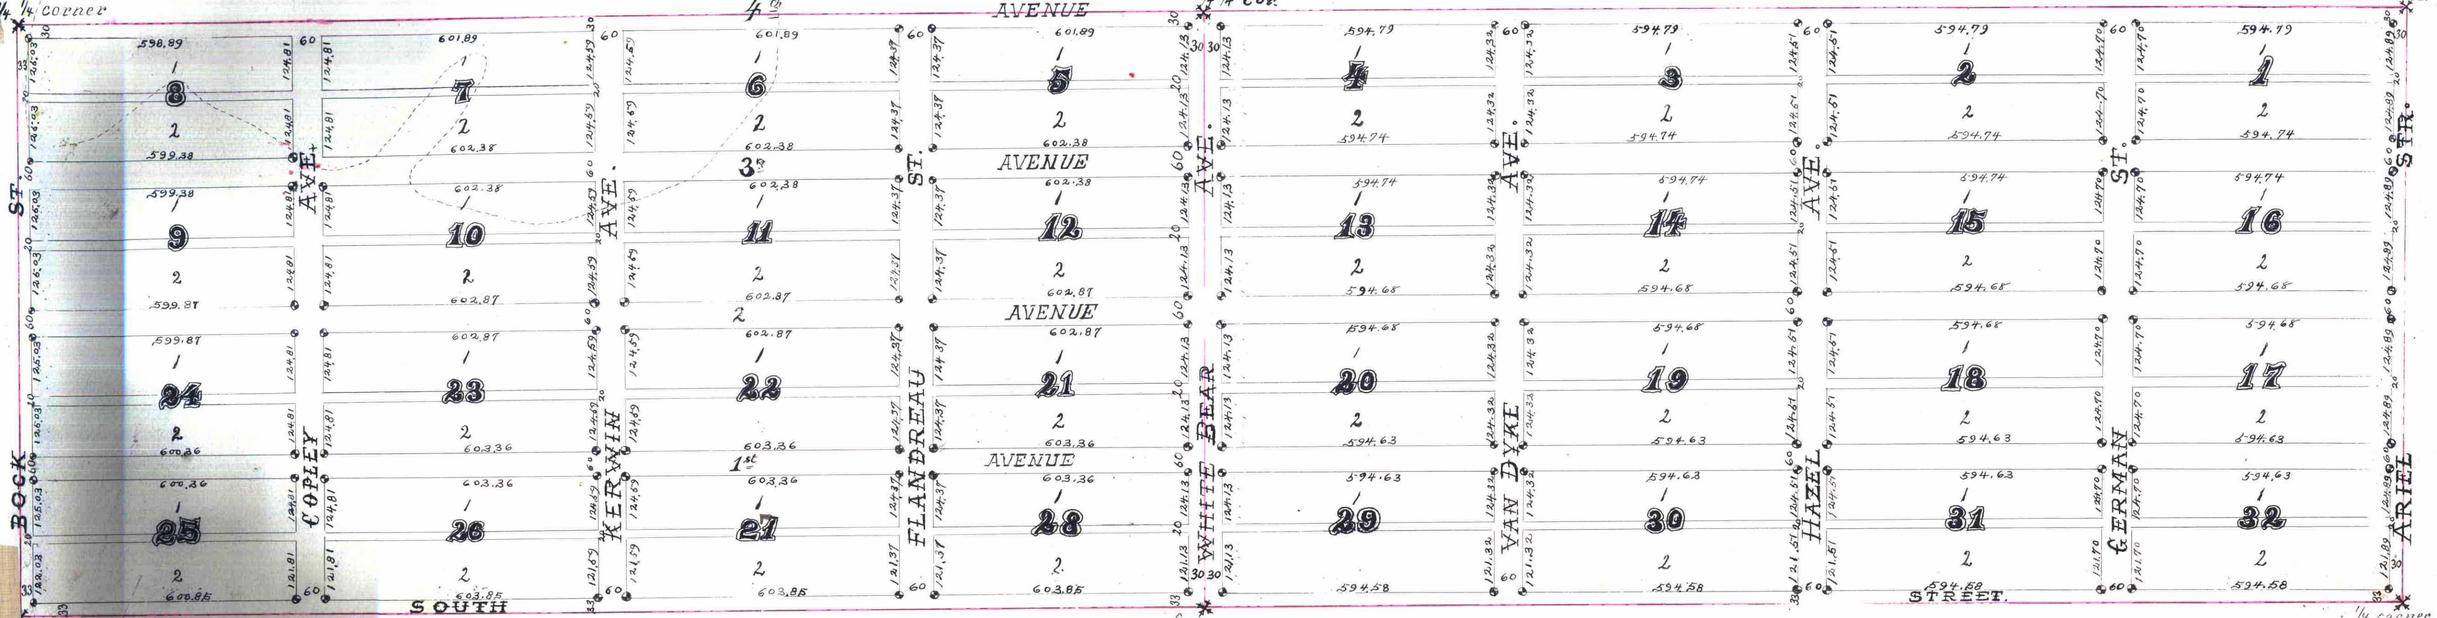


● = IRON MONT.

I hereby certify to having surveyed and platted the property as described on this map as Smith and Taylor's addition to North St. Paul and have placed iron monuments at the block corners as shown on this map, and the same is correct

H. L. Phillips
Surveyor

State of Minnesota } On this 6th day of July AD 1887, personally appeared before the undersigned H. L. Phillips,
County of Ramsey } to me well known and acknowledged that he executed the foregoing certificate as his own free act and deed

Notary Public
Ramsey Co Minn.

This is to certify that Chester R. Smith and Hattie W. Smith his wife proprietors of the South one half (S½) of the South West one quarter (S. W¼) of section 11 Township 29 North, Range 22 West and of the South one half (S½) of the South East quarter (S.E¼) of Section 10 Township 29 North Range 22 west of the 4th Principal Meridian Ramsey county Minnesota have caused the same to be surveyed and platted, and hereafter known as Smith and Taylor's Addition to North St. Paul as shown by this plat and hereby dedicate to the public and for the public use forever. all the streets, avenues and alleys as herein indicated

Witness our hands and seals, this 2nd day of July 1887

In presence of
O. L. Taylor
F. Peck

Chester R. Smith (SEAL)
Hattie W. Smith (SEAL)

State of Minnesota } On this 2nd day of July AD 1887 personally came before me the undersigned Chester R. Smith and Hattie
County of Ramsey } W. Smith his wife to me well known and who acknowledged that they executed the foregoing certificate for the uses and purposes therein expressed

O. L. Taylor
Notary Public
Ramsey Co Minn

Accepted and approved this 6th day of July AD 1887

L. P. Folsom
Dal Hartley
Plat Commissioners

Taxes Paid July 9. 1887 M. D. Kain
County Auditor
Ramsey Co. Minn.
J. P. Quinn Deputy

OFFICE OF COUNTY TREASURER, ST. PAUL, MINN.
JUL 9 1887
1886 TAX PAID.
F. A. RENZ, Co. Treas.