SCOTTEN'S

SUBDIVISION

OF BLOCK 71

Lyman Dayton's Addition

TO SAINT PAUL.

SCALE 1 INCH = 50 FEET.

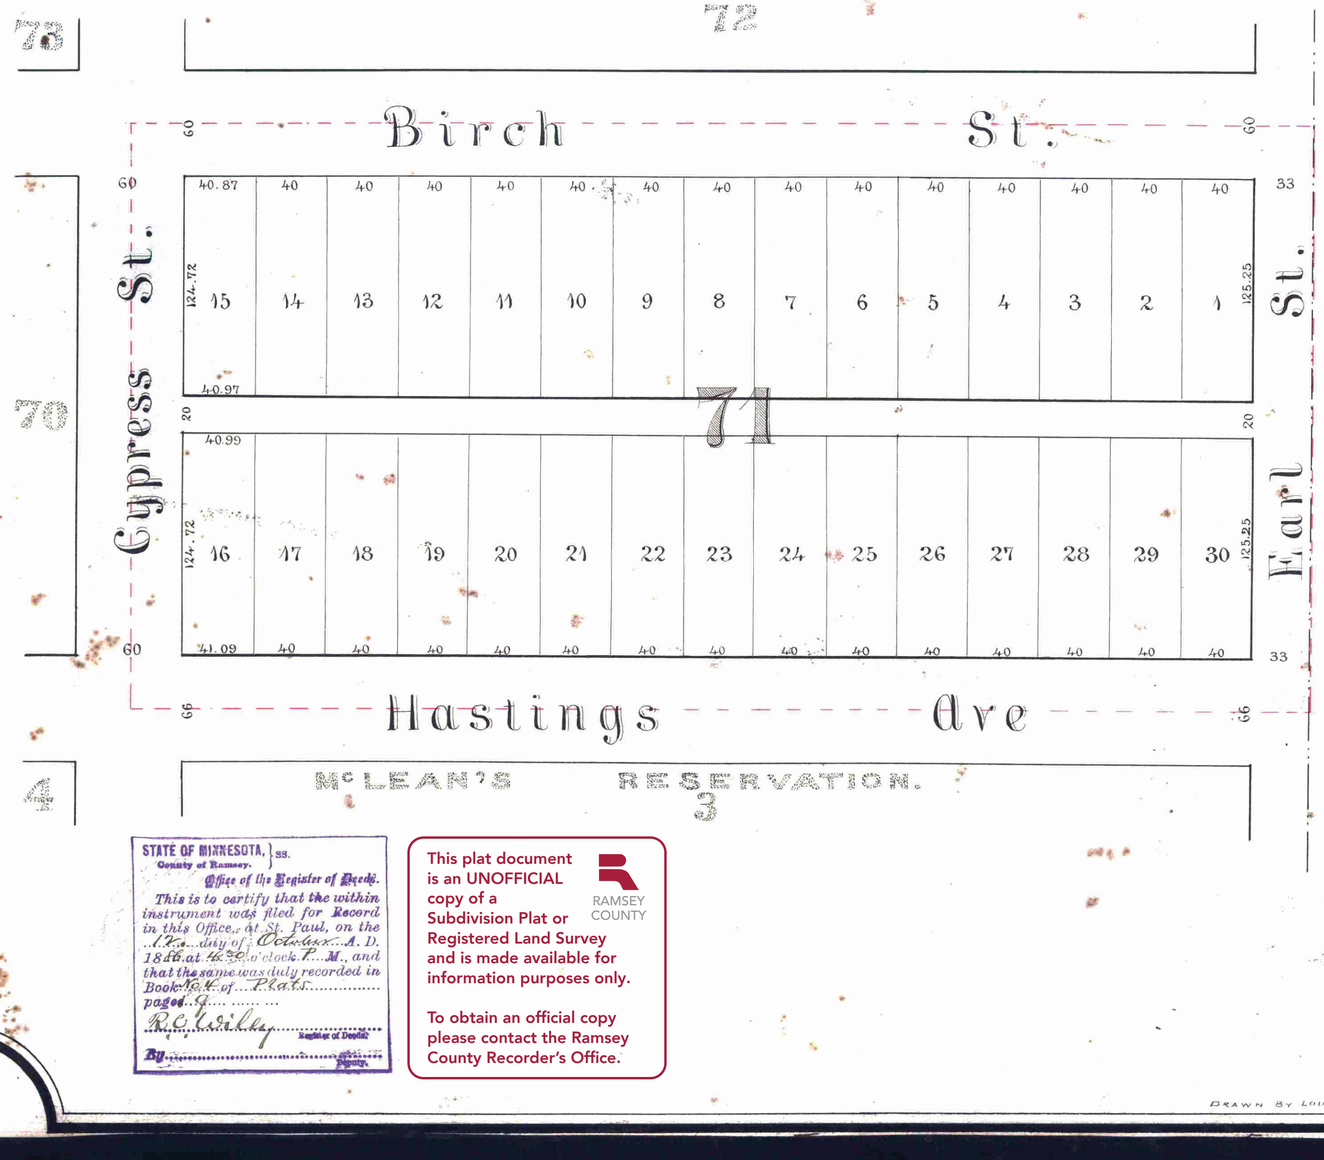

St Paul Minn July 29th 1886.

I hereby certify to having surveyed and platted the property as described on this map as Scottens Subdivision of Block 71 Lyman Daytons Addition to St Paul. and have placed iron monuments at the corners of each and every Block as shown on this map, and the same is correct.

D.L. Curtice.
Surveyor.

State of Minnesota. } ss. On this 2d day of August A.D. 1886. before me the undersigned personally appeared D.L. Curtice to me well known. and acknowledged that he executed the foregoing certificate. as his own free act and deed

H. L. Carver
Notary Public Ramsey County
Minnesota

This is to certify that I. Frederick Scotten am the owner of Block 71 "Lyman Daytons Addition to St Paul." and have caused the same to be surveyed and platted and hereafter known as Scottens Subdivision of Block 71 Lyman Daytons Addition to St Paul. as shown by this plat and hereby dedicate to the public and for the public use forever. all the streets, avenues and alleys as hereon indicated.

Witness my hand and seal this 13th day of August A.D. 1886.

In presence of
Geo Scotten
H L Carver

Frederick Scotten (Seal)

State of Minnesota. } ss. On this 13th day of August A.D. 1886. before me personally appeared Frederick Scotten to me well known and acknowledged that he executed the foregoing certificate as his own free act and deed. for the uses and purposes therein expressed.

H L Carver Notary Public Ramsey County Minnesota

Accepted and approved this 14 day of Aug A.D. 1886. (Wm H Nelson, Jas Shortkey, Chas Van Beyke) PLAT Commission.

St Paul Minn Aug 17 1886.

I hereby recommend the acceptance of the within plat by the Common Council.

E. W. Kimball
City Engineer.

Accepted by the Common Council of the City of St Paul on the 17 day of Aug 1886.

[illegible]
City Clerk.

St Paul Minn 1886.
Assessments paid.

City Treasurer.
St Paul.
Minn.

CITY TREASURER'S OFFICE
OCT 12 1886
ASSESSMENTS PAID.

St Paul Minn 12th Oct 1886.
Taxes paid and transfers entered.
James O'Brien
Co Auditor.
Ramsey Co.
Minn.
by [illegible]

STATE OF MINNESOTA, } ss.
County of Ramsey.
Office of the Register of Deeds.
This is to certify that the within instrument was filed for Record in this Office, at St. Paul, on the 12th day of October A. D. 1886 at 4:30 o'clock P. M., and that the same was duly recorded in Book 164 of Plats page 9
R O'Reilly Register of Deeds
By ..... Deputy.

This plat document is an UNOFFICIAL copy of a Subdivision Plat or Registered Land Survey and is made available for information purposes only.

To obtain an official copy please contact the Ramsey County Recorder's Office.

RAMSEY COUNTY

DRAWN BY LOUISE M. BURGESS