WRIGHT'S ADDITION

16

to

Saint Paul

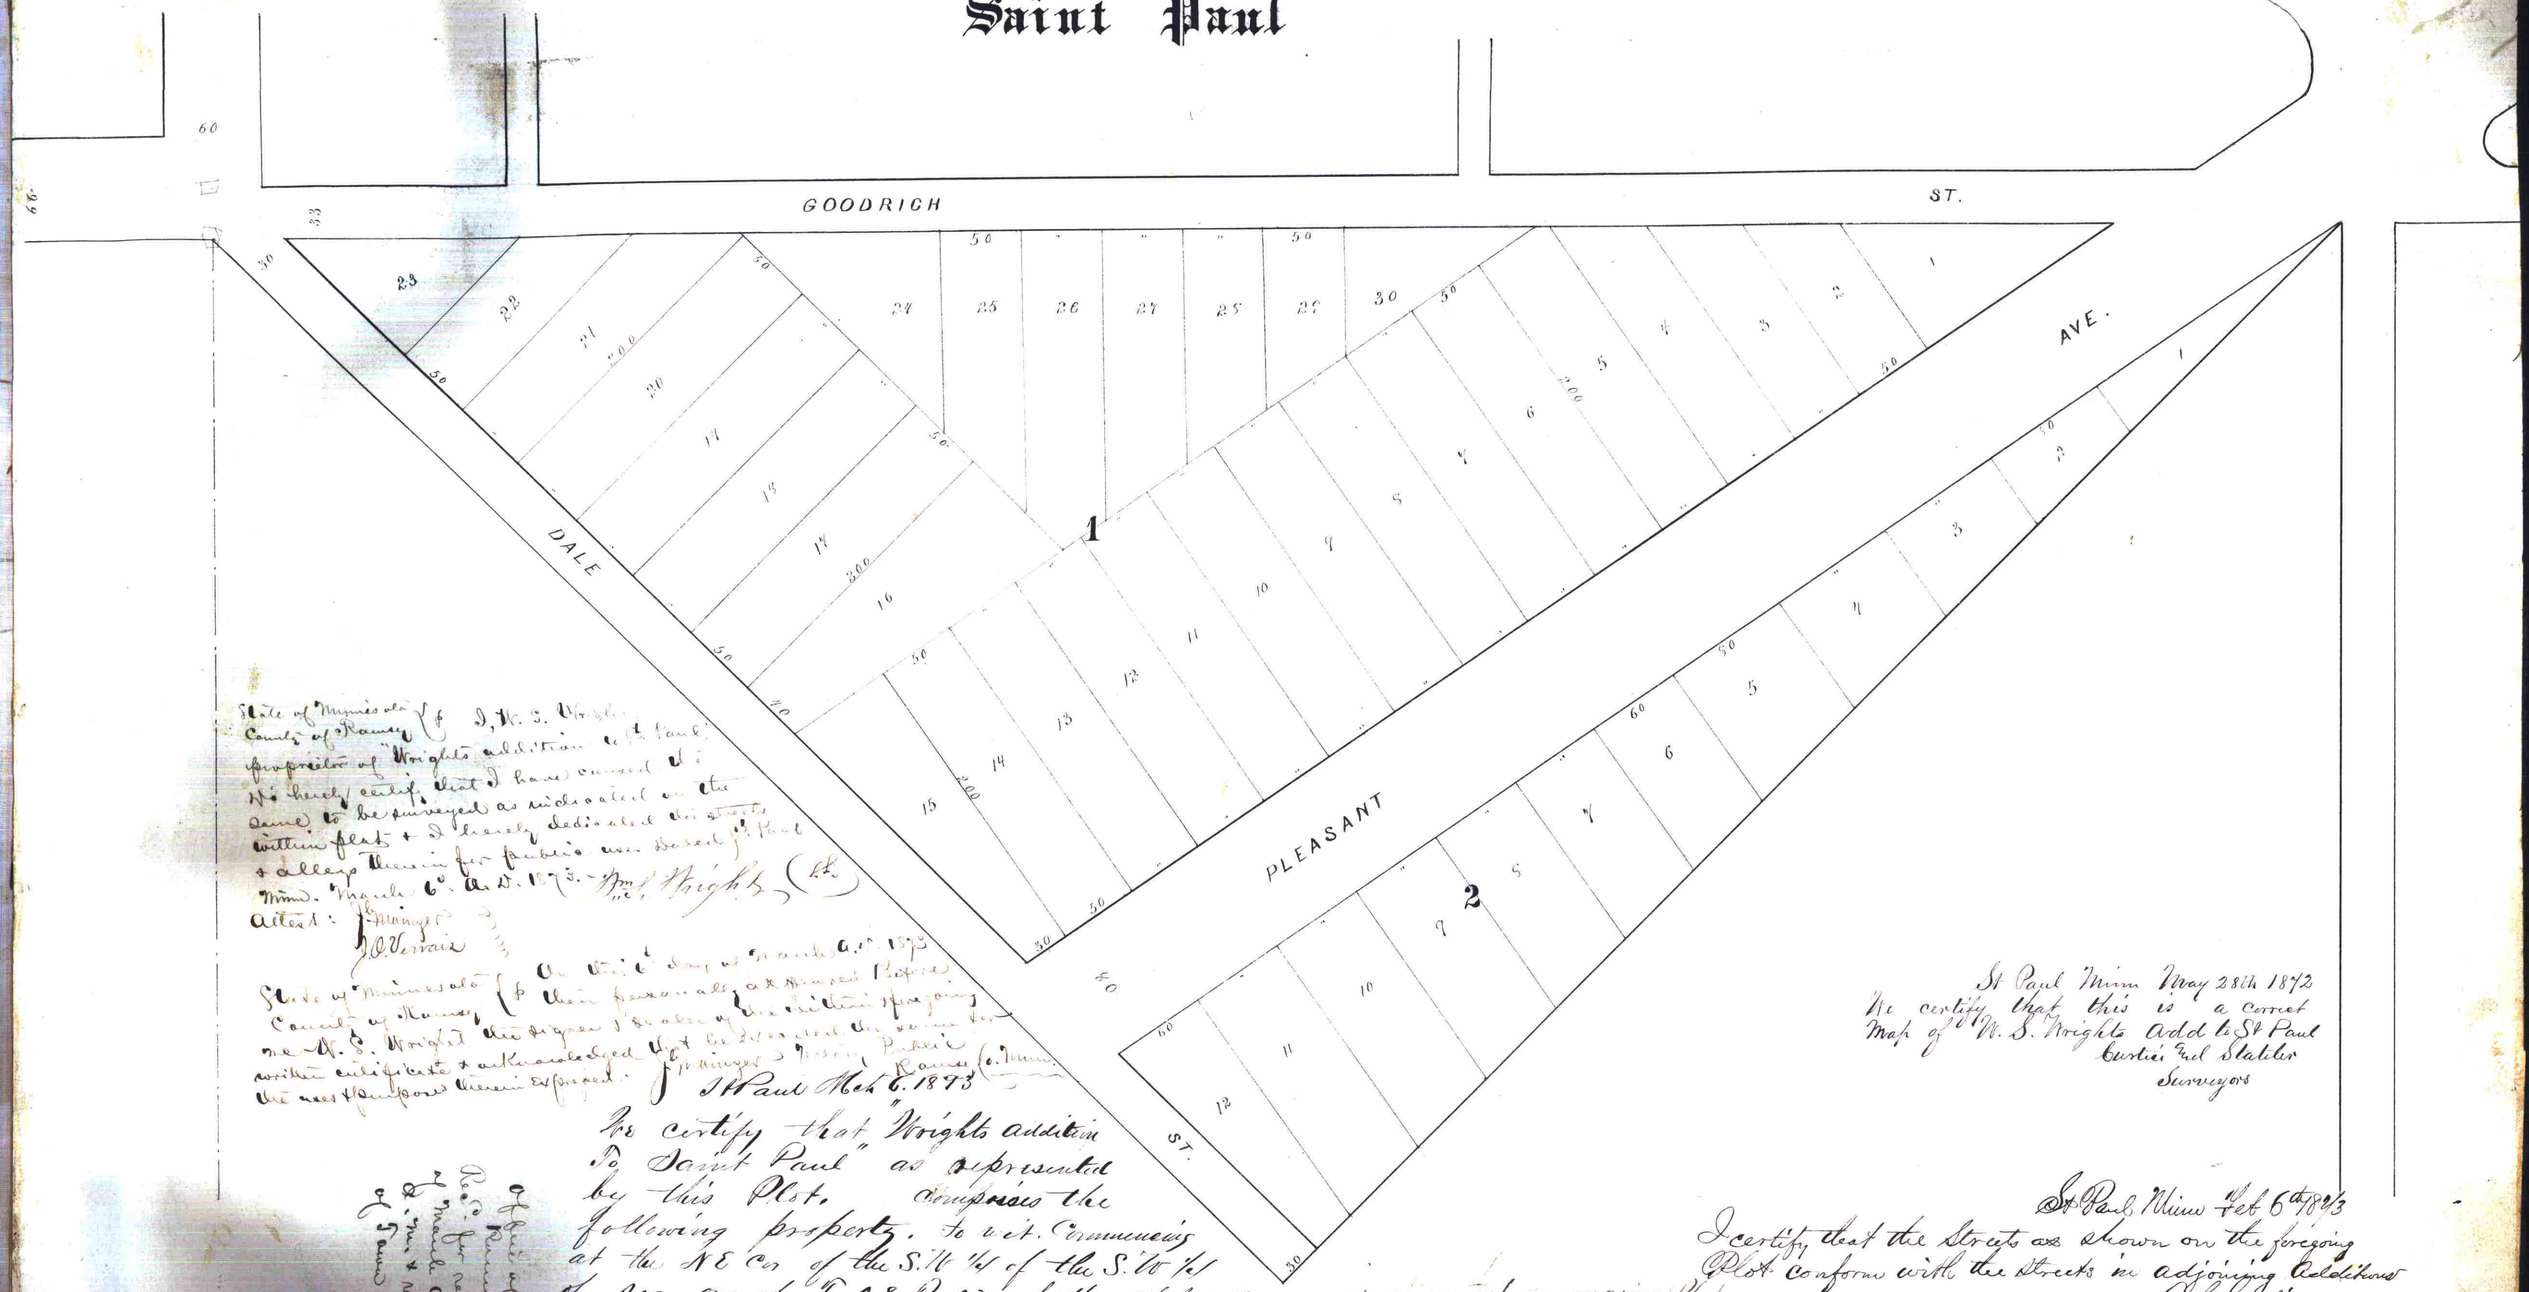

State of Minnesota } I, W. S. Wright
County of Ramsey } proprietor of "Wrights addition to St Paul"
Do hereby certify that I have caused the same to be surveyed as indicated on the within plat & I hereby dedicated the streets & alleys therein for public use. Dated St Paul Minn. March 6th A.D. 1873. Wm S. Wright (Ld)
Attest: J. Mainzer
J. O. Verrais

State of Minnesota } On this 6th day of March A.D. 1873
County of Ramsey } then personally appeared before me W. S. Wright the signer & sealer of the within & foregoing written certificate & acknowledged that he executed the same for the uses & purposes therein expressed. J. Mainzer Notary Public Ramsey Co. Minn.

St Paul Mch 6. 1873

We certify that "Wrights addition To Saint Paul" as represented by this Plot. Composes the following property. To wit. Commencing at the NE Cor of the S.W 1/4 of the S.W 1/4 of sec one of T 28 R 23 of the 4th principal meridian. Thence West along the North line of sd premises 80 rods to the N.W Cor of the same. Thence along a straight line drawn to the S.E Cor of sd premises untill it intersects at right angles a line drawn from the N.E Cor to the S.W Cor of the same. Thence to the place of beginning. Containing ten acres of land more or less. formerly owned by D. A. J. Baker
Curtice and Stateler
Civil Engineers

Office of Register of Deeds
Ramsey Co. Minn. SS
Rec'd for record on the 6th day of March A.D. 1873 at 10:20 A.M. & recorded in book K of Town plats on page 11.
J. Mainzer
Register of Deeds

St Paul Minn May 28th 1872
We certify that this is a correct Map of W. S. Wrights Add to St Paul
Curtice and Stateler
Surveyors

St Paul Minn Feb 6th 1873
I certify that the Streets as shown on the foregoing Plot conform with the Streets in adjoining Additions
A. L. Curtice
Civil Surveyor

[illegible] the foregoing Plot was accepted by the Common Council. On the 4th day of March A.D. 1873
Dated St Paul Minn the 5th day of March, 1873.
W. J. O'Connor Acting Clerk
St Paul, Minn.

County Auditor Office
Ramsey Co. Minn
St Paul Mar 5th 1873
Taxes paid John S. Oliver
Co. Auditor