BOULEVARDE ADDITION

ST. CLAIR ST.

HALPIN ST.

SYNDICATE AVENUE

RED WING

LYDIA ST.

ADDITION

ADDITION

GRACE ST

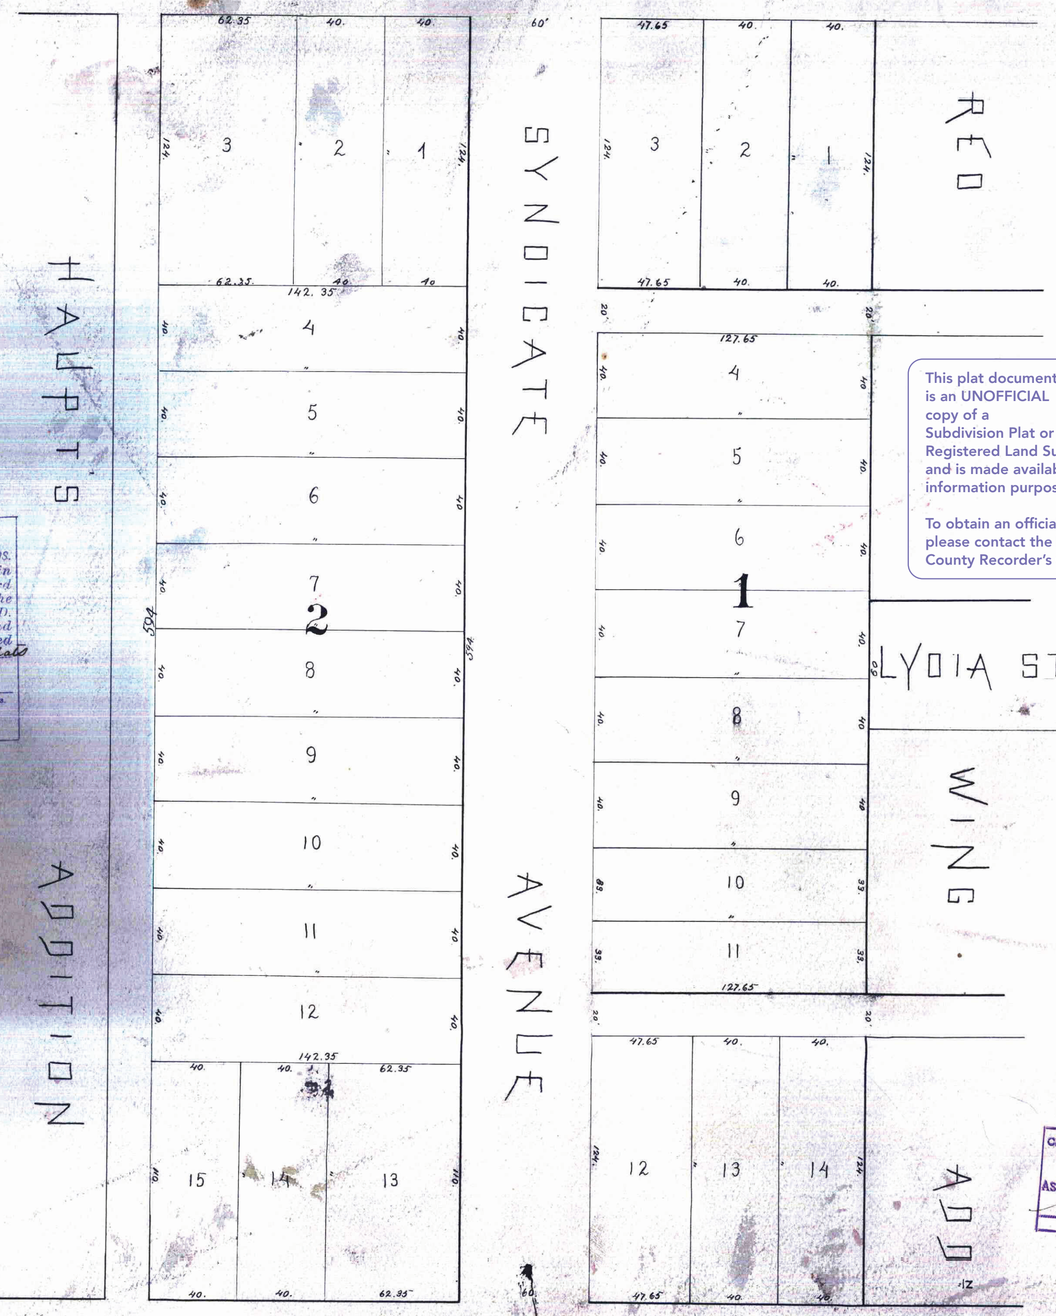

STATE OF MINNESOTA, } ss.
County of Ramsey.

OFFICE OF THE REGISTER OF DEEDS.

This is to certify that the within instrument was filed for Record in this office, at St. Paul, on the 23 day of May A. D. 1887 at 3:30 o'clock P. M., and that the same was duly recorded in Book ___ of Town plats

[illegible]
Register of Deeds.
By ___ Deputy.

This plat document is an UNOFFICIAL copy of a Subdivision Plat or Registered Land Survey and is made available for information purposes only.

RAMSEY COUNTY

To obtain an official copy please contact the Ramsey County Recorder's Office.

CITY TREASURER'S OFFICE
ST. PAUL, MINN.
APR 29 1887
ASSESSMENTS PAID
Geo Reis
CITY TREAS.
Dayer

OFFICE OF
COUNTY TREASURER,
ST. PAUL, MINN.
APR 28 1887
1886 TAXES PAID.
A. RENZ, Co. Treas.
Assessments

FRIENDSVILLE

City Engineer.

Accepted by the Common Council of the city of St. Paul, on the 17 day of May 1887

Geo. Rossenberger
Asst. Pres. of Council.

Jno. Regan
City Clerk.

I hereby certify to having surveyed and platted the property as described on this map as Friendsville, and have placed iron monuments at the corners of each and every block, as shown on this map, and the same is correct.

H. D. Potts

Surveyor.

State of Minnesota } ss.
County of Ramsey }

On this 7th day of April A. D. 1887 personally appeared before me, the undersigned H. D. Potts to me well known, and he acknowledged that he executed the foregoing certificate as his own free act and deed

Geo. Walsh
Notary Public,
Ramsey Co., Minnesota.

This is to certify that Patrick Fallihee, Annie M. Fallihee, his wife; John W. Fallihee, Mary E. Fallihee, his wife; Henry G. Haas, and Jennie E. Haas, his wife, of St. Paul; Jno. W. Cramsie, and Mary J. Cramsie, his wife, of Fort Totten, Dakota, proprietors of the following described land; to wit: beginning at a point 27.73 chains west of the N. E. cor. of Section 10 - T. 28 - R. 23; thence south ten (10) chains; thence west five (5) chains; thence north ten (10) chains; thence east five (5) chains to point of beginning, have caused the same to be surveyed and platted and hereafter known as Friendsville, as shown by this plat, and hereby dedicate to the public and for the public use forever, all streets and avenues as herein indicated.

Witness our hands and seals this 18th day of April A. D., 1887

In presence of
J. F. Leithen
T. F. O'Hair

Patrick Fallihee (Seal) Henry G. Haas (Seal)
Annie M. Fallihee (Seal) Jennie E. Haas (Seal)
John W. Fallihee (Seal) John W. Cramsie by Henry G. Haas his attorney in fact (Seal)
Mary E. Fallihee (Seal) Mary J. Cramsie by Henry G. Haas her attorney in fact (Seal)

State of Minnesota } ss.
County of Ramsey }

On the 18th day of April A. D. personally appeared before me, the undersigned, Patrick Fallihee, Annie M. Fallihee, his wife; John W. Fallihee, Mary E. Fallihee, his wife; Henry G. Haas, Jennie E. Haas, his wife, of St. Paul; Jno. W. Cramsie and Mary J. Cramsie, his wife, of Fort Totten, Dakota, to me well known, and acknowledged that they executed the foregoing certificate for the uses and purposes therein stated.

By Henry G. Haas their attorney in fact

and the said Henry G. Haas acknowledged that he executed the same as the free act and deed of J. W. Cramsie & Mary J. Cramsie

J. F. Leithen
Notary Public, Ramsey Co., Minnesota.

Taxes paid May 21st A.D. 1887
M. F. Kane
County Auditor,
Ramsey County, Minn.
Per McGuire

Accepted and Approved this 28th day of April A.D. 1887.
S. B. Jackson
Sec'd Harkey.
Wm. Vanslyke
Chas. Kennedy
Plat Committee

City Treasurer,
St. Paul.