GASTON'S SUB-DIVISION No. 1

SCALE 1 IN. = 200 FT.

ELMER & MORRISON

Civil Engineers

● Indicates Iron Monuments

STATE OF MINNESOTA, } SS.
County of Ramsey.
Office of the Register of Deeds.
This is to certify that the within instrument was filed for Record in this Office, at St. Paul, on the 29th day of January A.D. 1886 at 4 o'clock P.M. and that the same was duly recorded in Book 17 of Deeds, pages 44.
R. Ller Ley Register of Deeds.
By ..... Deputy.

This plat document is an UNOFFICIAL copy of a Subdivision Plat or Registered Land Survey and is made available for information purposes only.

To obtain an official copy please contact the Ramsey County Recorder's Office.

RAMSEY COUNTY

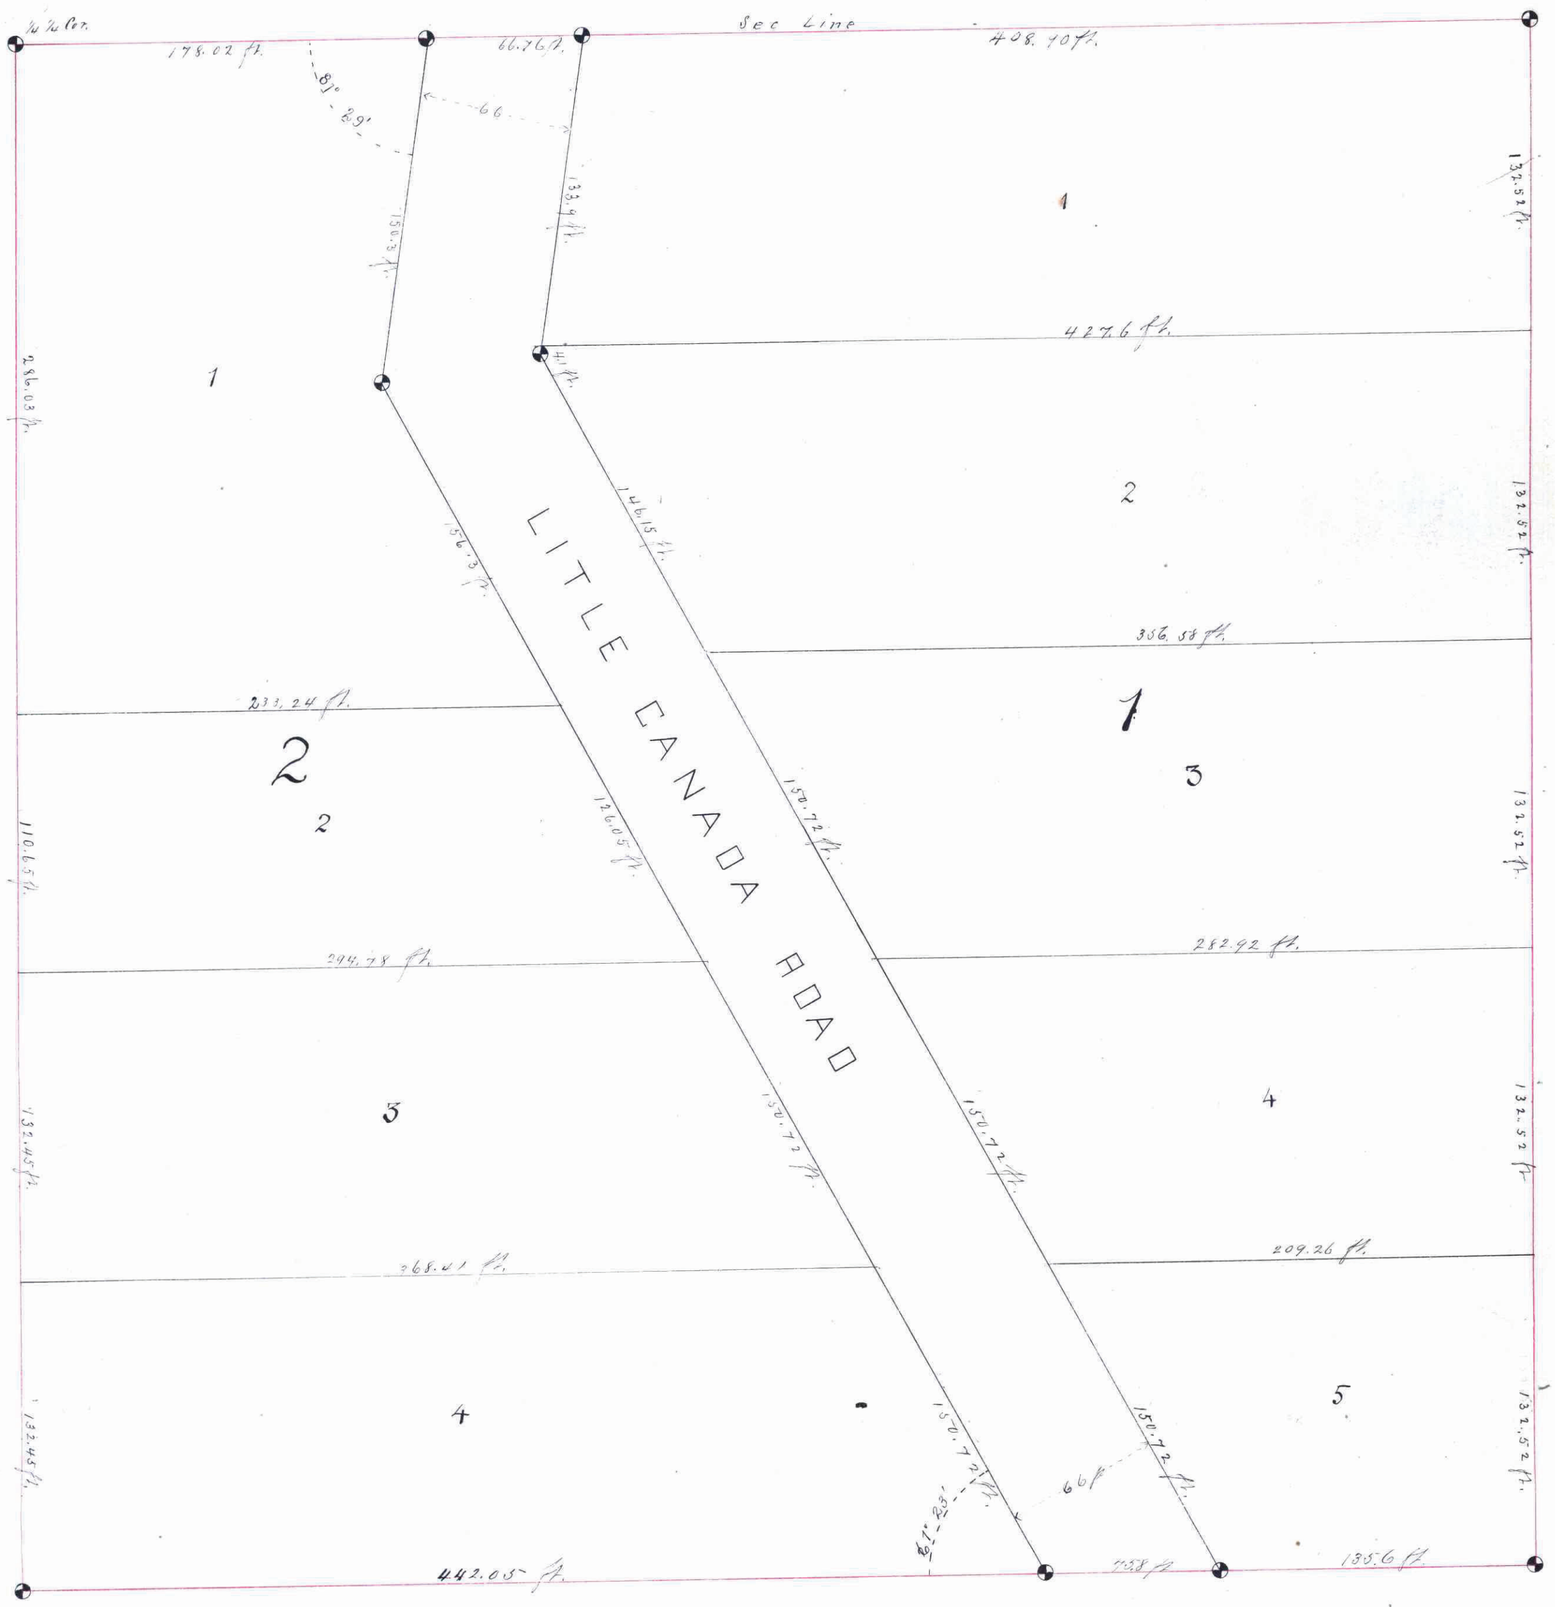

This is to certify that William G. Gaston (widower) proprietor of the N.W. ¼ of the S.E. ¼ of the N.W. ¼ of section Twenty (20) Town Twenty Nine (29) North Range Twenty Two West (22) of the 4th Principal meridian, has caused the same to be surveyed and platted and hereafter known as "Gaston's Subdivision No 1" as shown by this plat and hereby dedicates to the public, and for the public use forever, the Road as herein indicated.

Witness our hand and seal, this 21st day of January A.D. 1886

In Presence of
R G Mackay
A N Jones
William G. Gaston (Seal)

State of Minnesota
County of Ramsey } S.S.

On this 21st day of January A.D. 1886, personally came before me, the undersigned, William G. Gaston to me well known and acknowledged that he executed the foregoing certificate as his own free act & deed for the uses and purposes therein expressed.

R G Mackay
Notary Public
Ramsey Co. Minn.

We hereby certify to having surveyed and platted the property as described on this map as "Gaston's Subdivision No 1" and to having placed iron monuments at each and every block corner as shown on this map, and the same is correct.

Elmer & Morrison
Surveyors

State of Minnesota
County of Ramsey } S.S.

On this 21st day of January A.D. 1886, personally appeared before the undersigned John N. Morrison to me well known to be a member of the firm of Elmer & Morrison, and acknowledged that he executed the foregoing certificate as his own free act and deed

R.G. Mackay
Notary Public
Ramsey Co. Minn.

Accepted and approved this 29th day of January A.D. 1886

J P Holcombe
Jas Starkey } Plat Commissioners

Taxes paid

County Auditor
Ramsey Co. Minn.

Taxes paid and transfer entered this 29th day of January A.D. 1886
James O'Brien
County Auditor
Per O'Dean

OFFICE OF
COUNTY TREASURER,
ST. PAUL, MINN.
JAN 29 1886
1885 TAX PAID
J E Burton
County Treas.