PLAT
of

SNELLING OUT-LOTS.

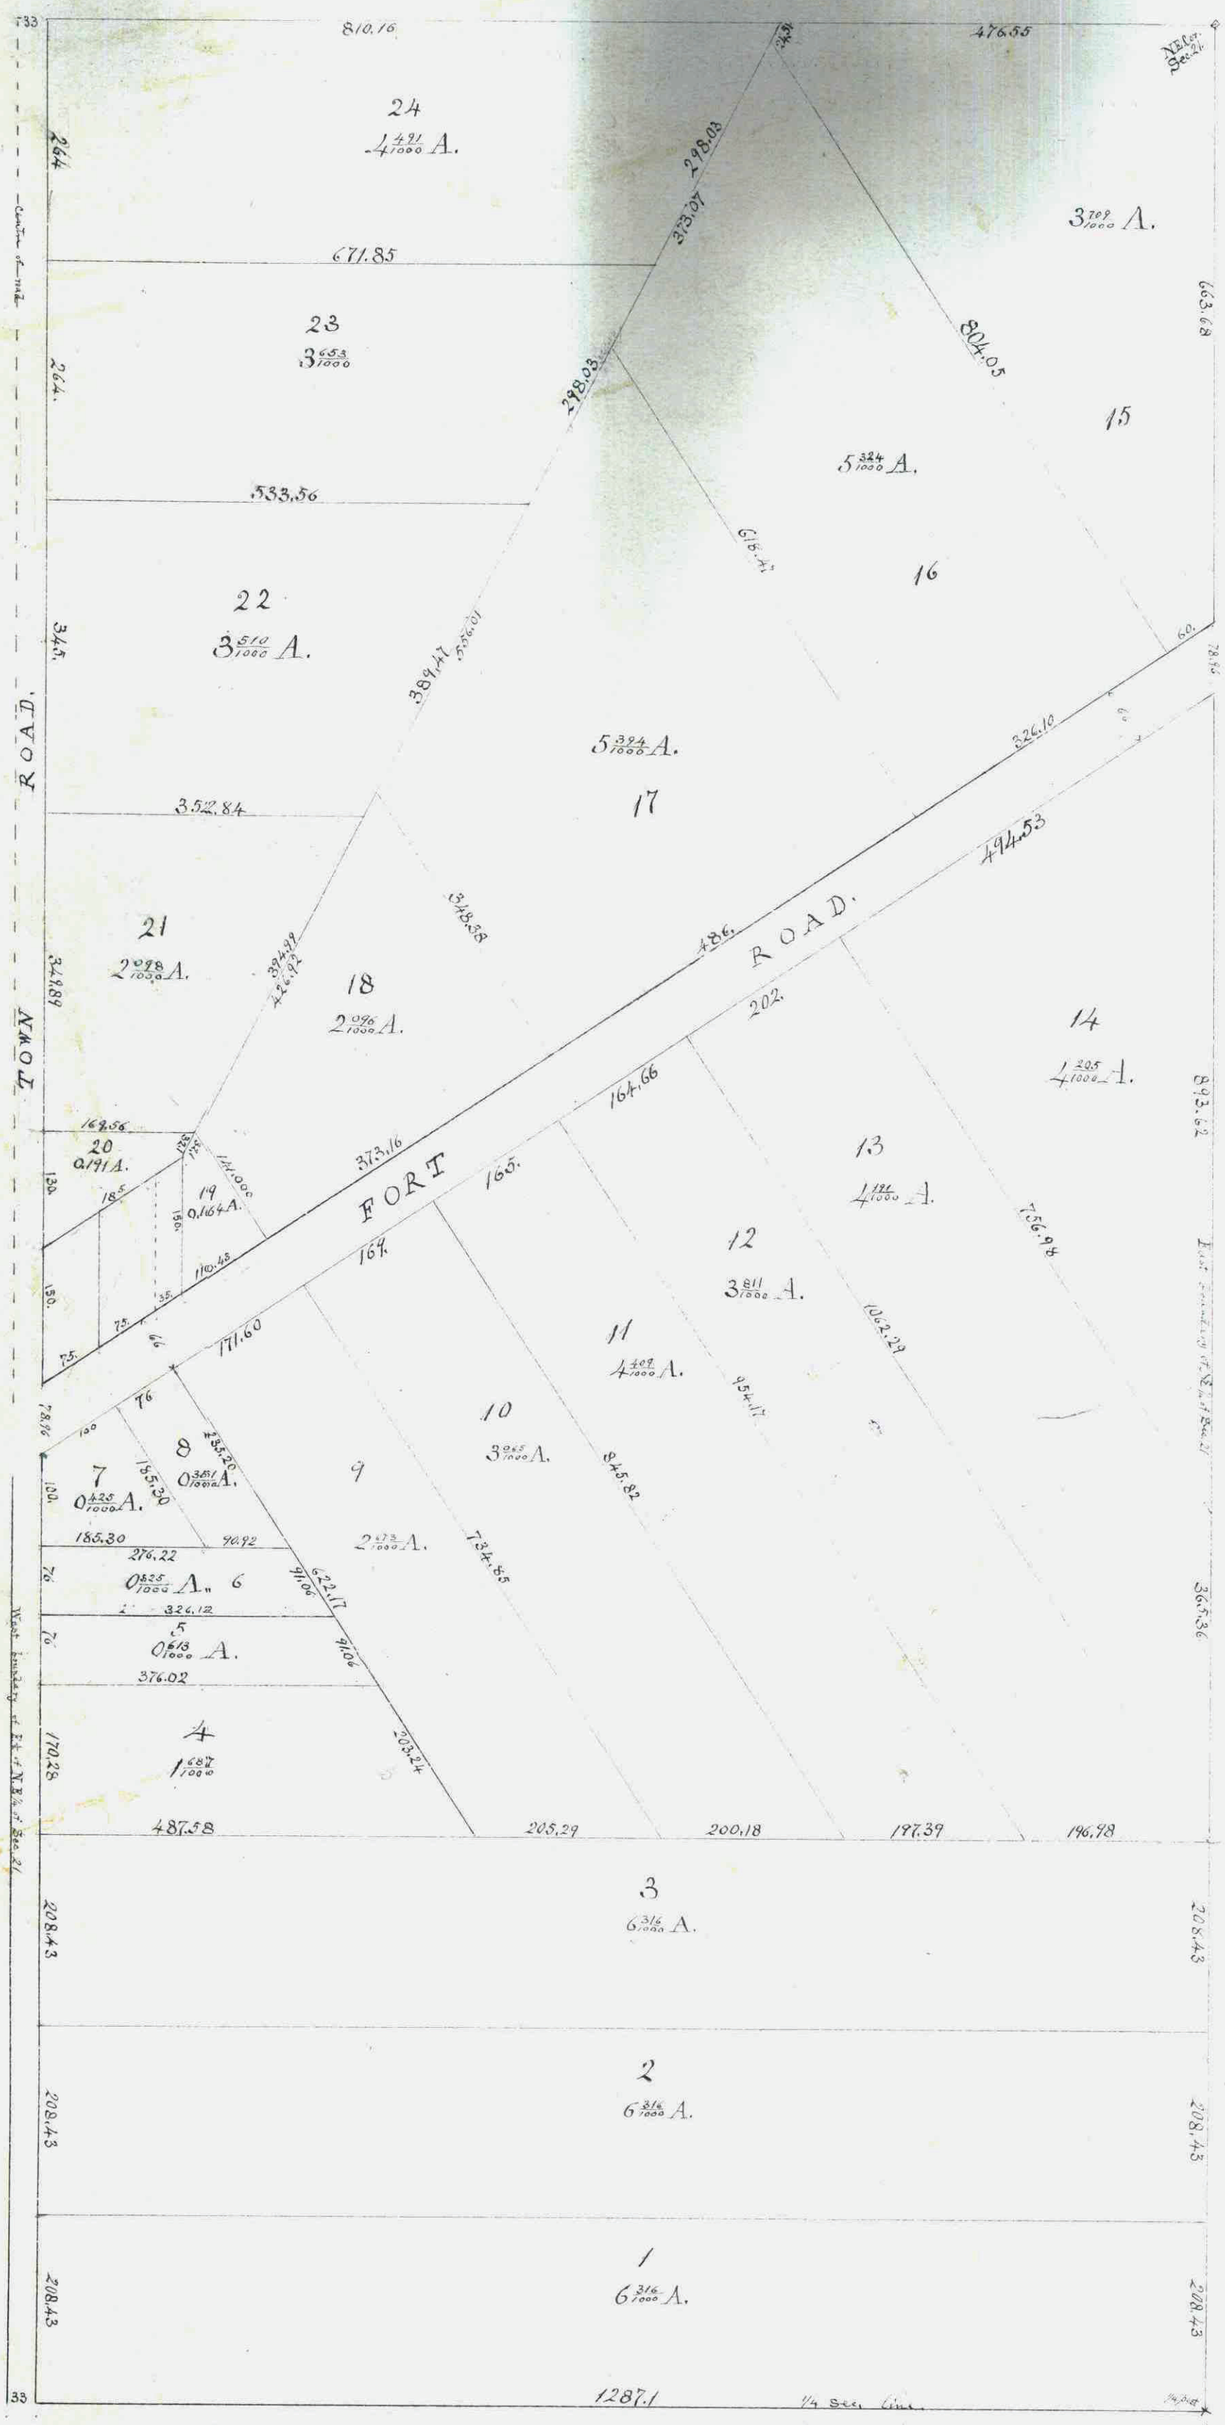

St Paul. Minn., Nov. 6th 1880

I certify that this is a correct plat of "Snelling Out-lots" situate on the East half of the NE ¼ of Section 21 of T. 28 N; R. 23 W. in the County of Ramsey, and State of Minnesota. The areas are given in Acres, & the distances are in feet. The aforesaid premises was surveyed by me in the month of October 1880.

John T. Halsted.
Civ. Engr

Know all men by these presents, that we, Erastus S. Edgerton and Eliza C. Edgerton his wife, proprietors of the East half of the North East quarter of Section No twenty-one in Township No twenty-eight (28) of Range No twenty-three (23) West in the County of Ramsey and State of Minnesota, do hereby certify that we have caused the same to be subdivided, laid out and surveyed into lots and entitled "Snelling Out Lots" as indicated on the plat to the end that the same may be recorded as the law directs, and we hereby dedicate and give for public use the streets represented on said plat

In witness whereof we have hereunto set our hands and seals this sixth day of December A.D. 1880.

Executed in presence of
Louis A. Ferté — Erastus S. Edgerton (Seal)
J. O. Verrais — Eliza C. Edgerton (Seal)

State of Minnesota
County of Ramsey ss. On this sixth day of December A.D. 1880. personally appeared before me Erastus S. Edgerton and Eliza C. Edgerton his wife the signers and sealers of the above and foregoing certificate, and acknowledged that they executed the same for the uses and purposes therein expressed

J. O. Verrais
Notary Public
Ramsey County
Minn.

Due & said Transfer, entered this 6th day of December 1880.

D. Lee Davis.
County Auditor.
Oliver Deputy.

This plat document is an UNOFFICIAL copy of a Subdivision Plat or Registered Land Survey and is made available for information purposes only.

To obtain an official copy please contact the Ramsey County Recorder's Office.

RAMSEY COUNTY

STATE OF
County of
I hereby certify that the within instrument was filed in this office, for record on the 6th day of December 1880 at 4 o'clock P. M. and was duly recorded in Book of Town Plats page 11.
Otto Orth
Register of Deeds.