This plat document is an UNOFFICIAL copy of a Subdivision Plat or Registered Land Survey and is made available for information purposes only.

RAMSEY COUNTY

To obtain an official copy please contact the Ramsey County Recorder's Office.

COMO PARK.

SECOND ADDITION

SCALE 1 INCH = 60 FEET.

STATE OF MINNESOTA, } ss.
County of Ramsey.
OFFICE OF THE REGISTER OF DEEDS.
This is to certify that the within instrument was filed for Record in this office, at St. Paul, on the 11th day of July A. D. 1885 at 12 o'clock M., and that the same was duly recorded in Book X of Plats page 35
R. C. Wiley Register of Deeds.
By _____ Deputy.

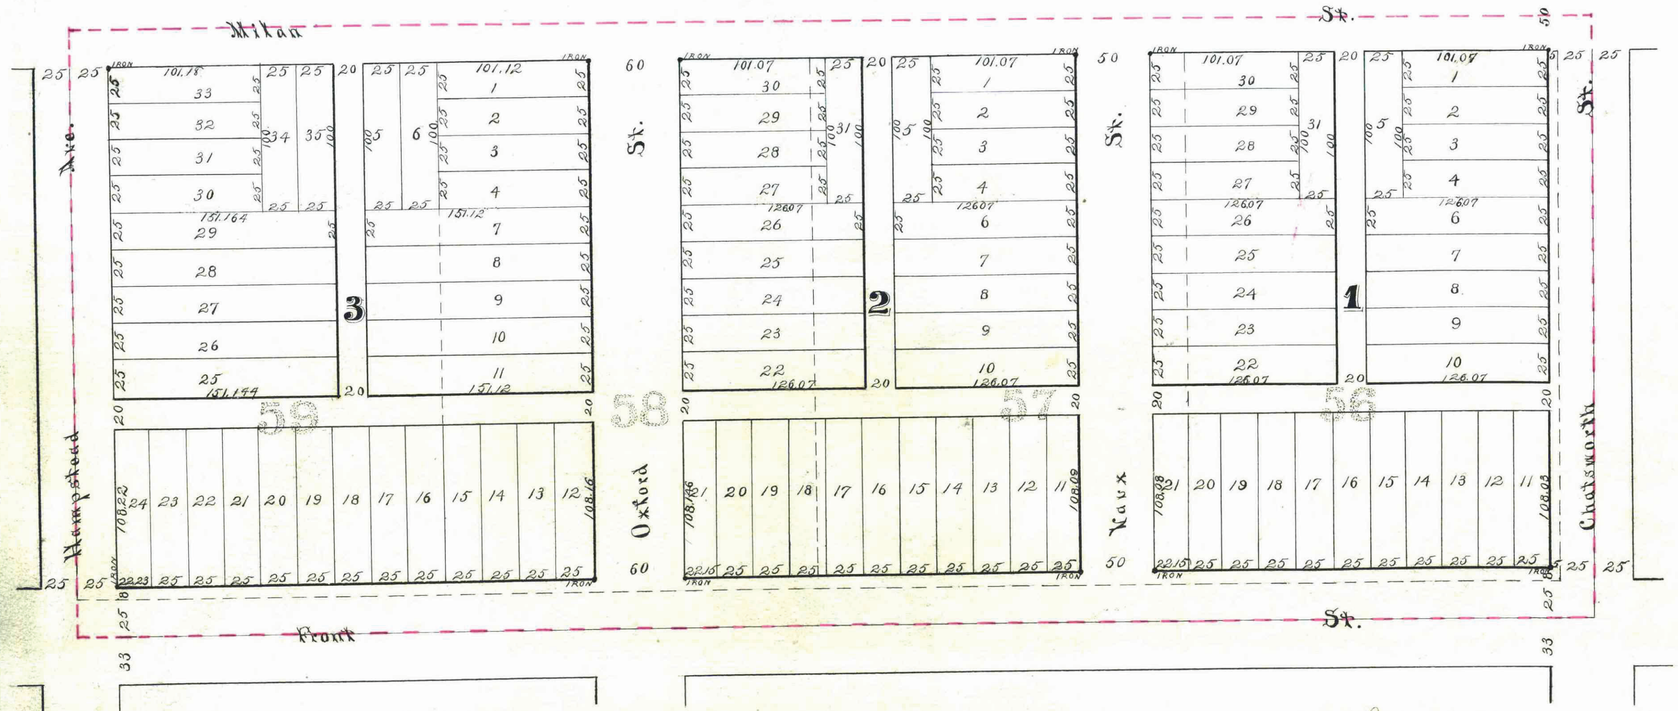

St Paul Minn July 7 1885

I hereby certify to having surveyed and platted the property as described on this map as Como Park Second Addition and have placed iron monuments at the corners of each and every block as shown on this map, and the same is correct.

D. L. Curtice.
Surveyor.

State of Minnesota, County of Ramsey } ss. On this 7 day of July AD 1885 personally appeared before the undersigned, D. L. Curtice to me well known, and acknowledged that he executed the foregoing certificate as his own free act and deed.

James Starkey
Notary Public
Ramsey Co. Minn.

This is to certify that we George V Bacon and Charrie A. Bacon his wife are the proprietors and owners of Lots 56. 57. 58 and 59 "Lake Como Villas" as the same is recorded in the office of the Register of Deeds, Ramsey County Minn and that we have caused the same to be surveyed and platted as Como Park Second Addition as shown by this plat and hereby dedicate to the public, and for the public use forever all the streets, avenues, and alleys as hereon indicated.

Witness our hands & seals this day of July AD 1885

In presence of
Fr. P. Wiede
D. L. Curtice
} George V. Bacon (Seal)
Charrie A. Bacon (Seal)

State of Minnesota, County of Ramsey } ss. On this 7th day of July AD 1885 personally appeared before me the undersigned George V. Bacon, and Charrie A. Bacon his wife to me well known, and acknowledged that they executed the foregoing certificate as their own free act and deed, for the uses and purposes therein expressed.

Fr. P. Wiede
Notary Public
Ramsey Co Minn.

Accepted and approved July 7th AD 1885 { S. P. Folsom, Jas Starkey, } Plat Commission.

St Paul Minn July 1885

I hereby recommend the acceptance of the within plat by the Common Council

City Engr.

Accepted by the Common Council of the city of St Paul on the 7 day of July AD 1885.

[signature]
City Clerk

St Paul Minn July 11 1885

Assessments Paid

George Reis
City Treasurer
St Paul Minn
Chapin Dep'y

I hereby release the streets proposed to be dedicated by the above from the lien of a certain mortgage on Lots 56, 58 & 59 Lake Como Villas Park addition to the city of St Paul Ramsey Co. Minn made by George F. Bacon to me recorded this day in the Office of the Register of Deeds Ramsey Co. Minn — Dated July 7, 1885 —

George S. Woolley (Seal)

In presence of
J. S. Heard
W. J. Reed

State of Minnesota, County of Ramsey } ss. On this July 7, 1885 before me personally came George S. Woolley to me known to be the person described in and who executed the above release & he acknowledged that he executed the same —

Daniel Murphy
Notary Public
Minnesota

St Paul Minn July 11th 1885

Taxes Paid

James O'Brien
Per J. B. Pugsley Deputy
County Auditor.
Ramsey Co.
Minn.

I hereby release the streets proposed to be dedicated by the above from the lien of a certain mortgage on ½ of lots 56, 58 & 59 Lake Como Villas addition to the city of St Paul Ramsey Co. Minn made by George V. Bacon to me recorded this day in the Office of the Register of Deeds Ramsey Co. Minn — Dated July 7, 1885

J. S. Heard (Seal)

In presence of
George S. Woolley
W. J. Reed

State of Minnesota, County of Ramsey } ss. On July 7, 1885 before me personally came J. S. Heard to me known to be the person described in who executed the foregoing instrument & he acknowledged that he executed the same as his free act & deed

Daniel Murphy
Notary Public
Minnesota

DRAWN BY LOUISE M. BURGESS