SMEDLEY'S ADDITION

TO ST. PAUL

100 FT. 1 IN.

SURVEYED BY
FOWBLE & FITZ
LAND SURVEYORS
ROOM 67 UNION BLOCK
ST. PAUL MINN.

1889

• INDICATES IRON MONUMENT

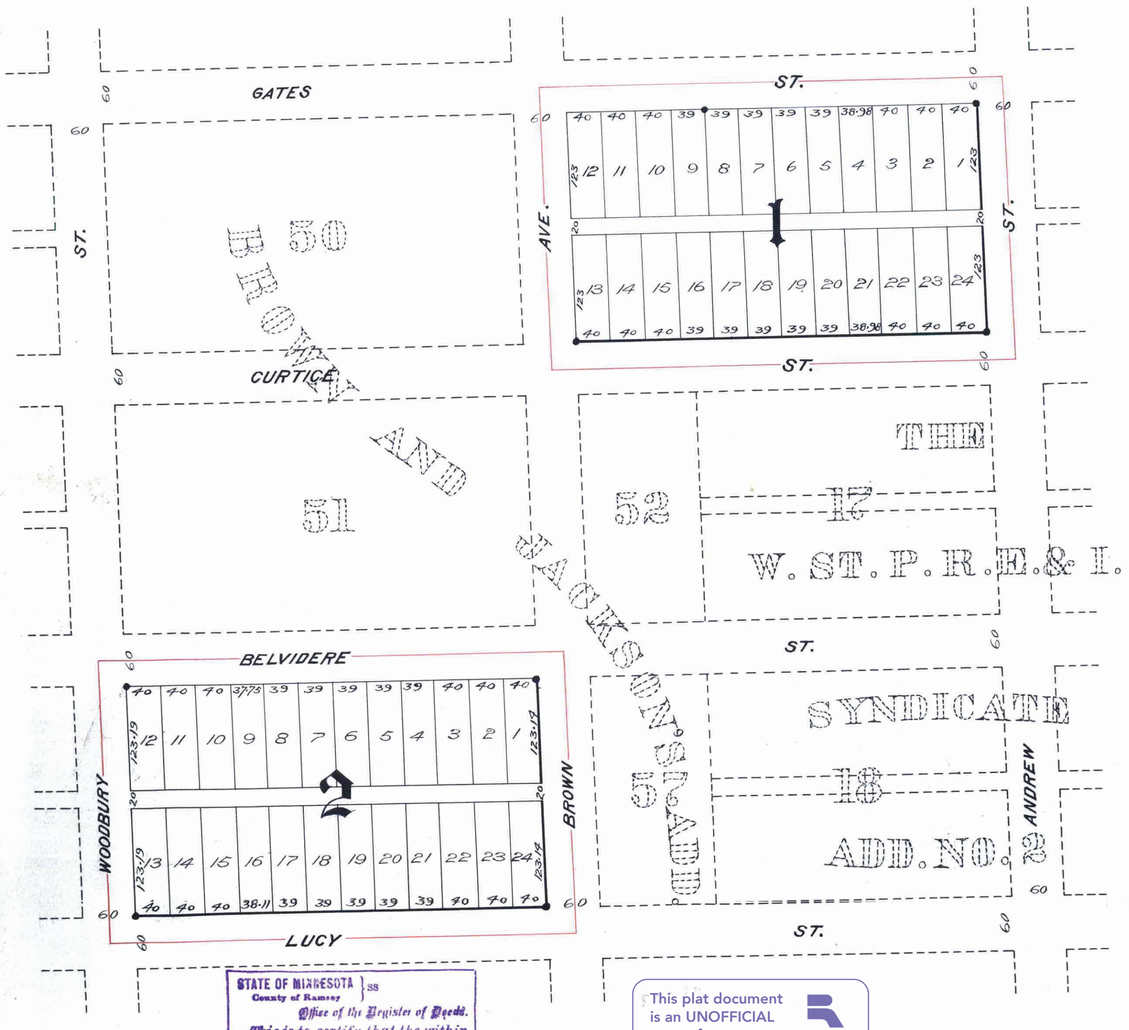

We hereby certify to having surveyed and platted the property as described on this map as "SMEDLEY'S ADD. TO ST. PAUL" and have placed iron monuments as shown on this map, and the same is correct.

T. Milton Fowble
J. Henry Fitz
SURVEYORS.

State of Minnesota } County of Ramsey } On this 16th day of May A.D. 1889, before me personally appeared T. Milton Fowble and J. Henry Fitz to me known to be the persons described in and who executed the foregoing instrument and acknowledged that they executed the same as their free act and deed. Leonard J. Dobner
Notary Public
Ramsey Co., Minn.

This is to certify that Ferdinand B. Smedley and Fannie L. Smedley his wife, of New Haven, Conn. proprietors of Block 58 of Brown and Jackson's Add. West St. Paul and Lester H. Goodwin and Esther C. Goodwin his wife, of Hartford, Conn. proprietors of Blk. 49 of Brown and Jackson's Add. West St. Paul have caused the same to be surveyed and platted and hereafter known as "SMEDLEY'S ADD. TO ST. PAUL" as shown by this plat and hereby dedicate to the public, for the public use forever all the streets avenues and alleys as herein indicated.

Witness our hands and seals this Sixteenth day of May, 1889.

Robt. C. Hinz } Witnesses to Signatures of Ferdinand B. Smedley and Fannie L. Smedley
C. B. Teaton }
Homer P. Redfield } Witnesses to Signatures of Lester H. Goodwin and Esther C. Goodwin
Allen H. Newton }

Ferdinand B. Smedley (L.S.)
Fannie L. Smedley (L.S.)
Lester H. Goodwin (L.S.)
Esther C. Goodwin (L.S.)

State of Minnesota } County of Ramsey } On this Sixteenth day of May 1889 before me personally appeared Ferdinand B. Smedley and Fannie L. Smedley his wife to me known to be two of the persons described in and who executed the foregoing instrument and acknowledged that they executed the same as their free act and deed.
Robt. C. Hinz
Notary Public Ramsey Co., Minn.

State of Connecticut } County of Hartford } On this 20th day of May 1889 before me personally appeared Lester H. Goodwin and Esther C. Goodwin his wife to me known to be two of the persons described in and who executed the foregoing instrument and acknowledged that they executed the same as their free act and deed.
John P. Wheeler
Notary Public
Hartford County, Connecticut

Accepted and approved this 1st day of June 1889.
Wm. H. Vanderlyke } PLAT COMMISSIONERS.
W. F. Newell }
Jno. H. Ives }
L. W. Rundlett } CITY ENGINEER

Accepted by the Common Council of the City of St. Paul on the 6th day of June 1889.
Thos. E. Prendergast
CITY CLERK.
By Jno. A. Kittman
Deputy

STATE OF MINNESOTA } ss
County of Ramsey
Office of the Register of Deeds.
This is to certify that the within instrument was filed for Record in this Office, at St. Paul, on the 18 day of June A.D. 1889 at 9:30 o'clock A.M., and that the same was duly recorded in Book 13 of Townplats page 27 &c.
W. J. Bell
Register of Deeds
By
Deputy

This plat document is an UNOFFICIAL copy of a Subdivision Plat or Registered Land Survey and is made available for information purposes only.
RAMSEY COUNTY
To obtain an official copy please contact the Ramsey County Recorder's Office.

Taxes Paid and Transfer Entered
JUN 14 1889
M. F. KAIN, County Auditor.
Per J. H.

CITY TREASURER'S OFFICE
ST. PAUL, MINN.
JUN 13 1889
ASSESSMENTS PAID
George Reis
CITY TREAS.
per Dickey

Office of COUNTY TREASURER
ST. PAUL, MINN.
JUN 13 1889
1888 TAX PAID.
A. N. NELSON, County Treasurer.
per Donnelly