FULTON'S ADDITION
TO WHITE BEAR
RAMSEY Co. MINN.

o Indicates Iron Mon.

Surveyed by
CHAS. MURRAY
ST. PAUL

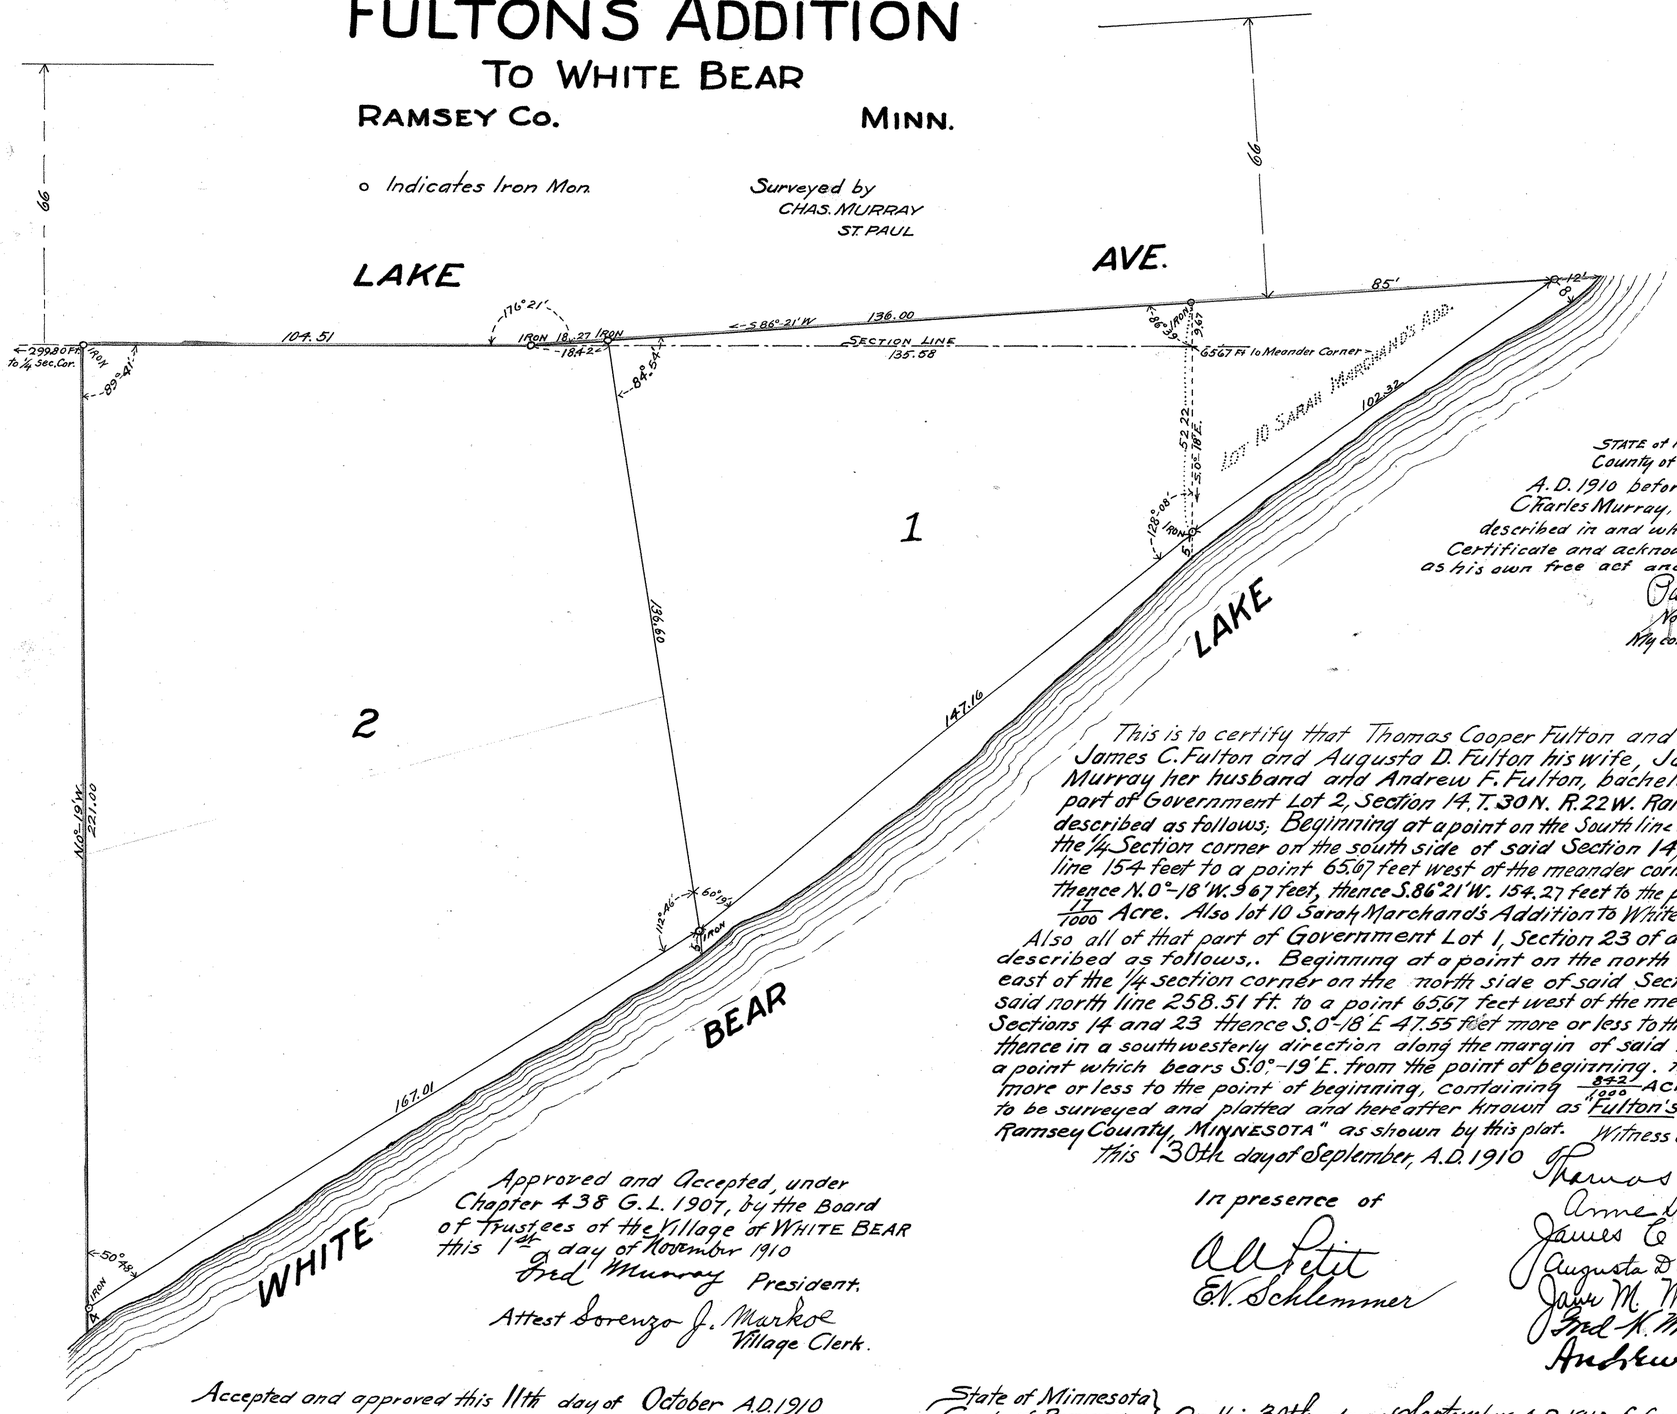

St. Paul, Minn. Sept. 23d 1910
I hereby Certify to having surveyed and platted the property as described on this Map as FULTON'S ADDITION TO WHITE BEAR, Ramsey County, Minnesota. and have placed iron monuments as shown on this map and the same is correct.
Charles Murray
Surveyor.

STATE of Minnesota
County of Ramsey } On this 23d day of September A.D. 1910 before me personally appeared Charles Murray, to me known to be the person described in and who executed the foregoing Certificate and acknowledged that he executed the same as his own free act and deed
Patrick J. Costello
Notary Public, Ramsey Co. Minn.
My commission expires June 2nd 1917

This is to certify that Thomas Cooper Fulton and Anne S. Fulton his wife, James C. Fulton and Augusta D. Fulton his wife, Jane M. Murray and Fred. H. Murray her husband and Andrew F. Fulton, bachelor, proprietors of all that part of Government Lot 2, Section 14. T. 30 N. R. 22 W. Ramsey County Minnesota described as follows; Beginning at a point on the South line of said Lot 404.31 feet E. from the 1/4 Section corner on the south side of said Section 14, thence east on said south line 154 feet to a point 65.67 feet west of the meander corner between Sections 14 and 23, thence N. 0°-18' W. 9.67 feet, thence S. 86°21' W. 154.27 feet to the point of begining containing $\frac{17}{1000}$ Acre. Also lot 10 Sarah Marchand's Addition to White Bear Lake, Minnesota.

Also all of that part of Government Lot 1, Section 23 of aforesaid Township and range described as follows,. Beginning at a point on the north line of said lot 299.80 feet east of the 1/4 section corner on the north side of said Section 23, Thence East on the said north line 258.51 ft. to a point 65.67 feet west of the meander corner between Sections 14 and 23 thence S. 0°-18' E 47.55 feet more or less to the margin of White Bear Lake, thence in a southwesterly direction along the margin of said lake 314 feet more or less to a point which bears S. 0°-19' E. from the point of beginning. thence N. 0° 19' W. 225 feet more or less to the point of beginning, containing $\frac{842}{1000}$ Acre., have caused the same to be surveyed and platted and hereafter known as "Fulton's Addition to White Bear Ramsey County, MINNESOTA" as shown by this plat. Witness our hands and seals this 30th day of September, A.D. 1910

Thomas Cooper Fulton.
Anne S. Fulton
James C. Fulton
Augusta D. Fulton
Jane M. Murray
Fred H. Murray
Andrew F. Fulton.

In presence of
A. L. Petit
E. V. Schlemmer

Approved and Accepted, under Chapter 438 G.L. 1907, by the Board of Trustees of the Village of WHITE BEAR this 1st day of November 1910
Fred Murray President.
Attest Lorenzo J. Markoe Village Clerk.

Accepted and approved this 11th day of October A.D. 1910.
C. L. Inman
Jas. W. Jordan } Plat Commissioners.
F. Harvey
Jno. Ramsey City Engineer.

State of Minnesota
County of Ramsey } On this 30th day of September, A.D. 1910 before me personally appeared Thomas Cooper Fulton and Anne S. Fulton his wife, James C. Fulton and Augusta D. Fulton his wife, Jane M. Murray and Fred H. Murray her husband and Andrew F. Fulton to me known to be the persons described in and who executed the foregoing instrument and acknowledged that they executed the same as their free act and deed.
J. G. Perry
Notary public Ramsey Co. Minn.
My Commission expires Aug 10, 1916