1629

LAKE OWASSO HEIGHTS

RAMSEY CO. MINN.

1629

Torrens # 17198
Abstract #

Jens Pedersen, Surveyor.

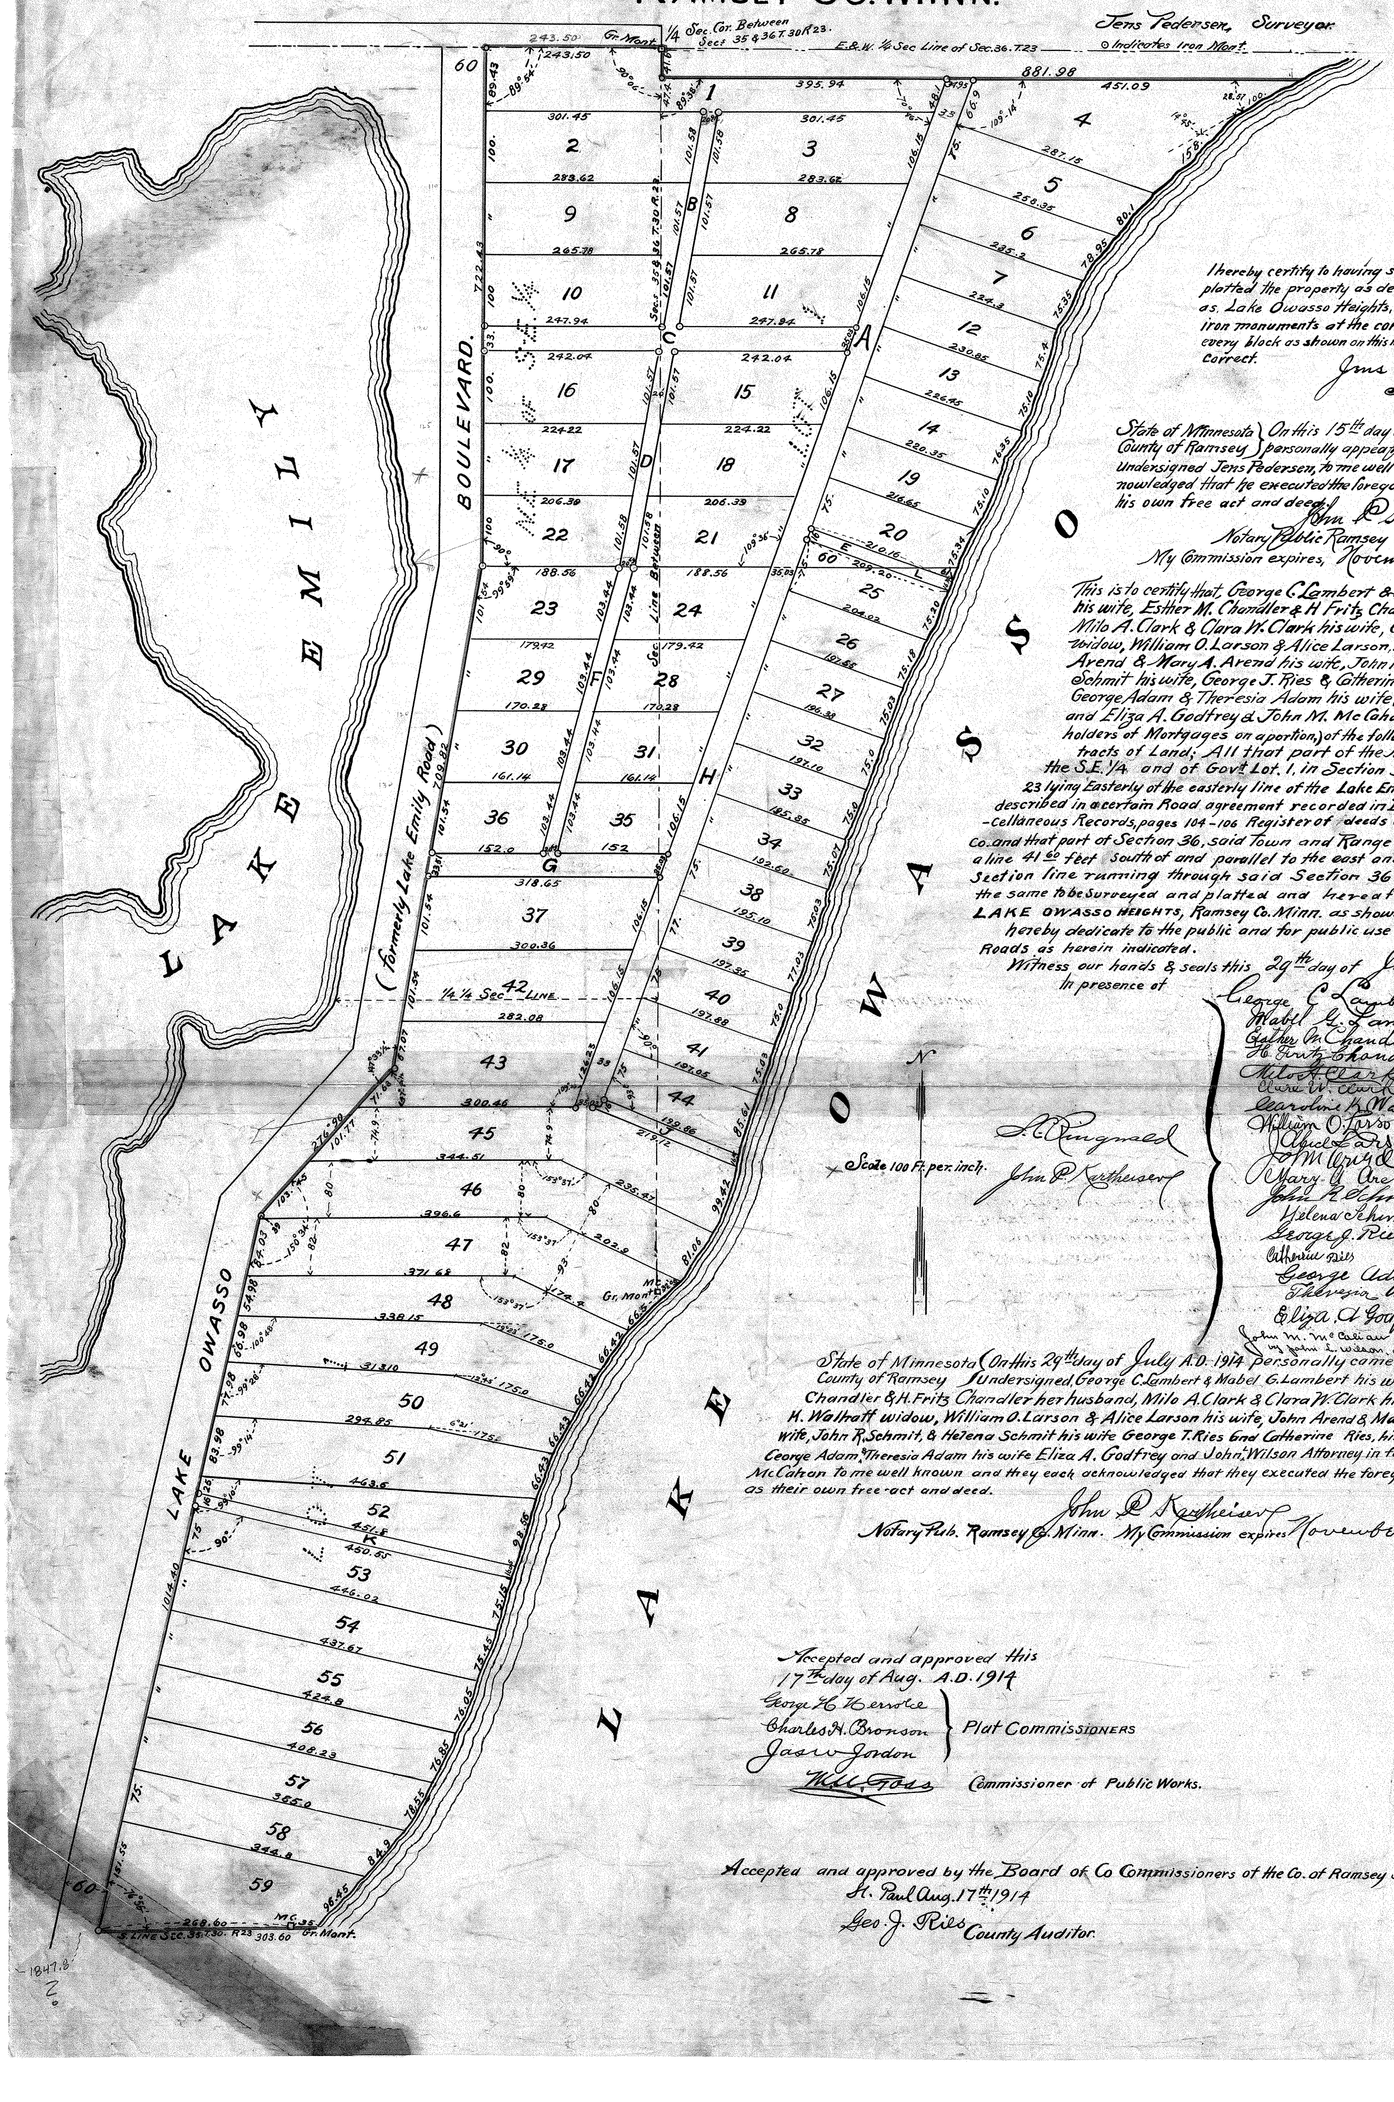

I hereby certify to having surveyed and platted the property as described on this map as Lake Owasso Heights, and have placed iron monuments at the corners of each and every block as shown on this map & the same is correct.

Jens Pedersen
Surveyor.

State of Minnesota } On this 15th day of July A.D. 1914
County of Ramsey } personally appeared before the Undersigned Jens Pedersen, to me well known and acknowledged that he executed the foregoing certificate as his own free act and deed.

John P. Kartheiser
Notary Public Ramsey Co. Minn.
My Commission expires, November 30th 1919.

This is to certify that, George C. Lambert & Mabel G. Lambert his wife, Esther M. Chandler & H Fritz Chandler, her husband, Milo A. Clark & Clara W. Clark his wife, Caroline K. Walraff widow, William O. Larson & Alice Larson, his wife, John Arend & Mary A. Arend his wife, John R. Schmit & Helena Schmit his wife, George J. Ries & Catherine Ries, his wife, George Adam & Theresia Adam his wife, proprietors, and Eliza A. Godfrey & John M. McCahan owners and holders of Mortgages on a portion,) of the following described tracts of Land; All that part of the Northeast 1/4 of the S.E. 1/4 and of Govt. Lot. 1, in Section 35. Town 30, RANGE 23 lying Easterly of the easterly line of the Lake Emily Road as described in a certain Road agreement recorded in Book 69, Miscellaneous Records, pages 104-106 Register of deeds office for Ramsey Co. and that part of Section 36, said Town and Range lying south of a line 41.60 feet South of and parallel to the east and west quarter Section line running through said Section 36 have caused the same to be surveyed and platted and hereafter known as LAKE OWASSO HEIGHTS, Ramsey Co. Minn. as shown by this plat and hereby dedicate to the public and for public use forever all Roads as herein indicated.

Witness our hands & seals this 29th day of July A.D. 1914
In presence of

S. C. Ringwald
John P. Kartheiser

George C. Lambert
Mabel G. Lambert
Esther M. Chandler
H. Fritz Chandler
Milo A. Clark
Clara W. Clark
Caroline K. Walraff
William O. Larson
Alice Larson
John Arend
Mary A. Arend
John R. Schmit
Helena Schmit
George J. Ries
Catherine Ries
George Adam
Theresia Adam
Eliza A. Godfrey
John M. McCahan
by John L. Wilson, atty in fact

State of Minnesota } On this 29th day of July A.D. 1914 personally came before me the
County of Ramsey } Undersigned, George C. Lambert & Mabel G. Lambert his wife, Esther M. Chandler & H. Fritz Chandler her husband, Milo A. Clark & Clara W. Clark his wife, Caroline K. Walraff widow, William O. Larson & Alice Larson his wife, John Arend & Mary A. Arend his wife, John R. Schmit, & Helena Schmit his wife George T. Ries and Catherine Ries, his wife, George George Adam & Theresia Adam his wife Eliza A. Godfrey and John L. Wilson Attorney in fact for John M. McCahan to me well known and they each acknowledged that they executed the foregoing certificate as their own free act and deed.

John P. Kartheiser
Notary Pub. Ramsey Co. Minn. My Commission expires November 30th 1919.

Accepted and approved this
17th day of Aug. A.D. 1914

George H. Herrold
Charles H. Bronson } Plat Commissioners
Jas W. Jordon

W. L. Foss Commissioner of Public Works.

Accepted and approved by the Board of Co Commissioners of the Co. of Ramsey State of Minn.
St. Paul Aug. 17th 1914
Geo. J. Ries County Auditor.