1697.

LAKE JOHANNA HOMES.

JOHN B. IRVINE. SURVEYOR

AUGUST 1916.

Scale: 100 ft. per. inch.

o INDICATES IRONS

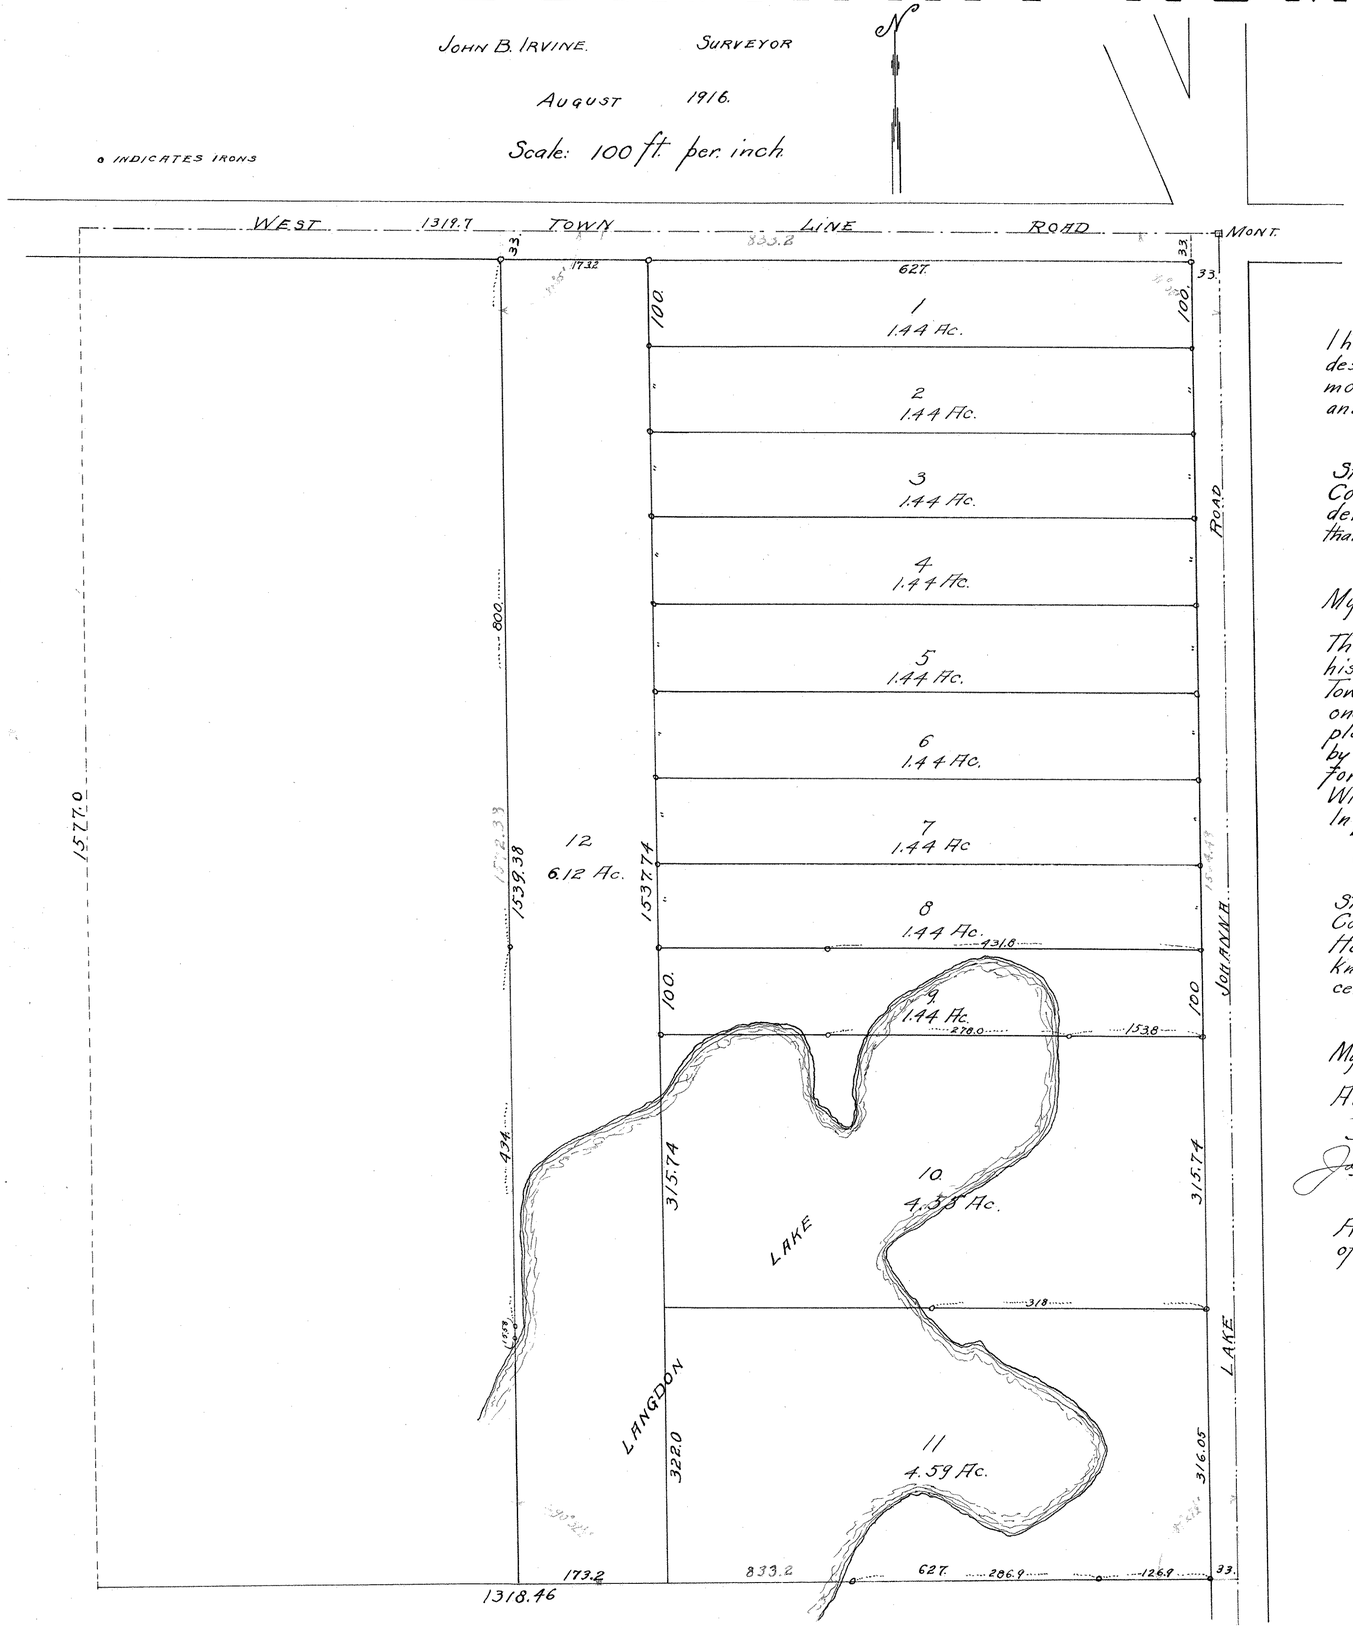

I hereby certify to having surveyed and platted the property as described on this map as Lake Johanna Homes and have placed iron monuments at the corners of each lot as shown on this map. and the same is correct.

John B. Irvine. Surveyor.

State of Minnesota } On this 5th day of August A.D. 1916.
County of Ramsey } personally appeared before me the undersigned John B. Irvine to me well known and acknowledged that he executed the foregoing certificate as his own free act and deed.

Peter. MacDonald
Notary Public.

My Commission Expires Mch 27th 1923 Ramsey County, Minnesota.

This is to certify that Henry F. W. Busch and Mary M. Busch his wife owners of the Northeast quarter of Northwest quarter of Section Four Township Twenty-nine, Range Twenty-three excepting the westerly seventeen and one-half acres thereof, have caused the same to be surveyed and platted and hereafter known as Lake Johanna Homes as shown by this plat and hereby dedicate to the public for public use forever all the roads as herein indicated.

Witness our hands and seals this 7th day of August A.D. 1916.

In presence of
Mary M. Osterloper
Bertha A. Busch } Henry F. W. Busch
Mary M. Busch.

State of Minnesota } On this 7th day of August A.D. 1916.
County of Hennepin } personally came before me the undersigned Henry F. W. Busch and Mary M. Busch his wife to me well known and they acknowledged that they executed the foregoing certificate as their own free act and deed.

Geo. M. Shutt
Notary Public.

My Commission Expires Nov. 6-1916 Hennepin County, Minnesota.

Accepted and approved this 6th day of November A.D. 1916.

George H. Penniss
Charles A. Bronson } Plat Commission.
Jas. W. Jordan
M. A. Post Commissioner of Public Works.

Accepted and approved by the Board of County Commissioners of Ramsey County, Minnesota.
St. Paul Dec. 18. 1916

Geo. J. Rice
County Auditor.

Torrens # 25994