PORTE PARK.

RAMSEY COUNTY MINNESOTA.

SCALE 1" = 100'

○ INDICATES IRON.

W.G. RAMLOW, Registered Surveyor.

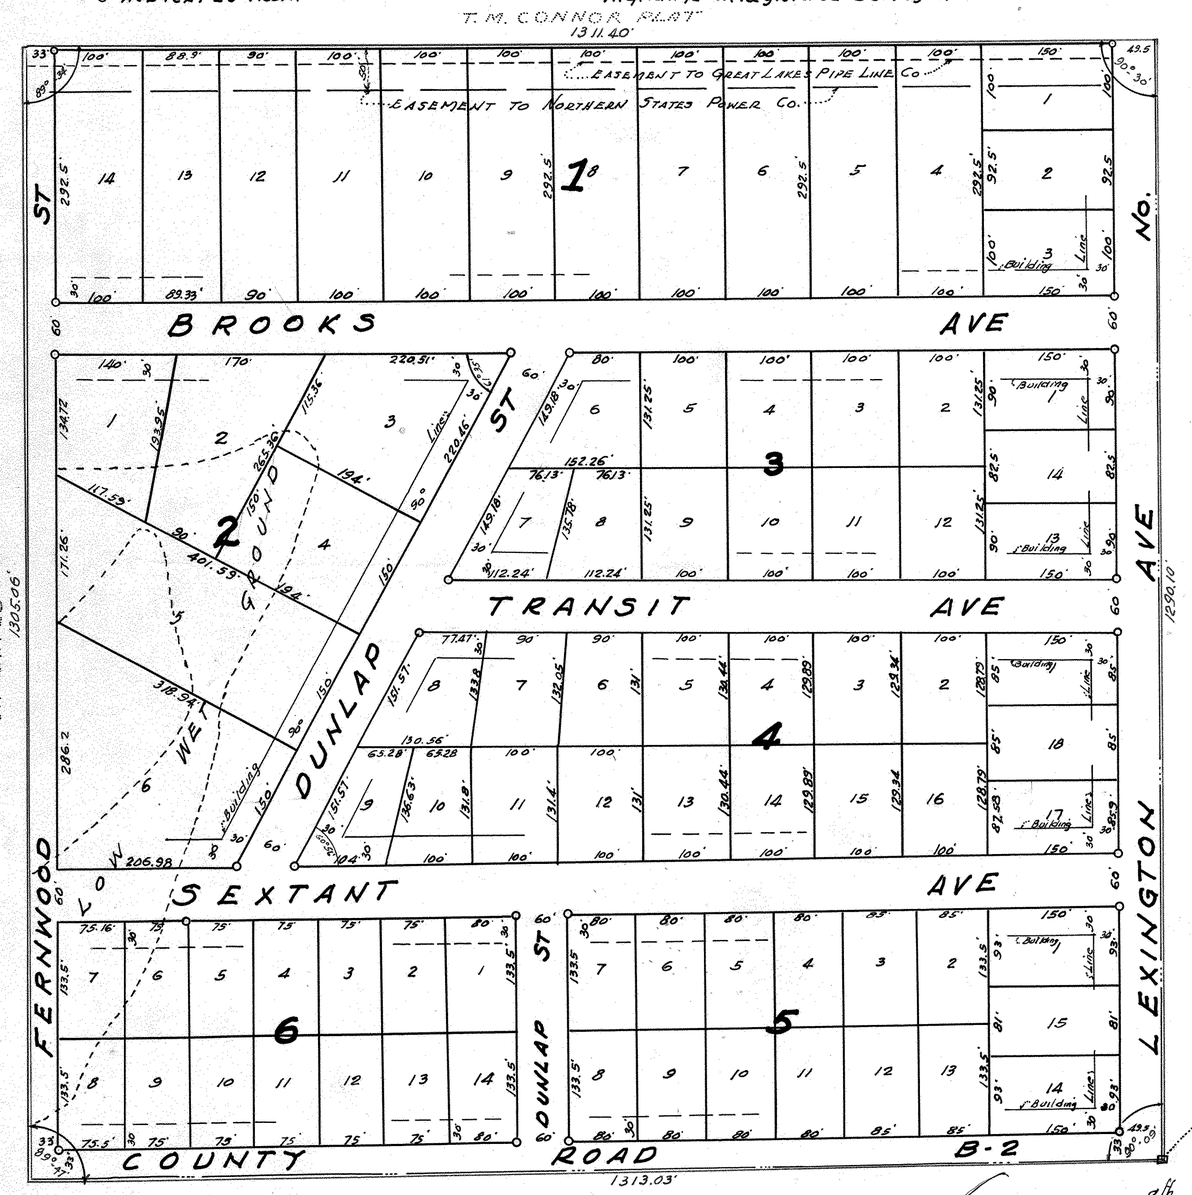

I hereby certify to having surveyed the property described on this plat as Porte Park and have placed iron monuments at the corners as shown and the same is correct.

There is no low wet ground nor any traveled road or easement on or across same except as shown.

W. G. Ramlow.
Registered Surveyor.
Minnesota Certificate No. 1150.

State of Minnesota } s.s.
County of Ramsey }

On this 1st day of November A.D. 1950 before me the undersigned personally appeared W.G. Ramlow, to me known to be the person described in and who executed the foregoing instrument and acknowledged that he executed the same as his free act and deed.

W. L. Ulvin (W. L. Ulvin)
Notary Public, Ramsey County, Minn.
My commission expires Sept 30, 1954

This is to certify that we Thomas W. Gregg, and Hannah S. Gregg, husband and wife, and John H. Porte, and Tryntje Porte, husband and wife, and Johnette Porte, unmarried owners of Southeast quarter (S.E. 1/4) of Northeast quarter (N.E. 1/4) of Section ten (10), Township twenty-nine (29) North, Range twenty-three (23), West, according to the U.S. Government survey thereof, subject to easement granted to Northern States Power Company, over the North 50 feet, recorded in Book 633 of Deeds Page 313 in the office of the Register of Deeds in and for Ramsey County, Minnesota, and subject to easement granted to Great Lakes Pipe Line Company, recorded in Book 892, of Deeds Page 321, in said office have caused the same to be surveyed and platted and hereafter known as Porte Park, as shown by this plat, and hereby dedicate to the public and for the public use forever, all streets, avenues, as shown.

Witness our hands and seals this 1st day of November A.D. 1950.

In presence of

W. G. Ramlow.	John H. Porte
	Tryntje Porte
I. N. Brack	Johnette Porte
W. L. Ulvin	Thomas W. Gregg
Lois Carlgren	Hannah S. Gregg

State of Minnesota } s.s.
County of Ramsey }

On this 1st day of November A.D. 1950, before me the undersigned personally appeared Thomas W. Gregg and Hannah S. Gregg, husband and wife, to me known to be the persons described in and who executed the foregoing instrument and acknowledged that they executed the same as their free act and deed.

W. L. Ulvin (W. L. Ulvin)
Notary Public, Ramsey County, Minnesota.
My commission expires Sept 30, 1954

State of Minnesota } s.s.
County of Ramsey }

On this 1st day of November A.D. 1950, before me the undersigned personally appeared John H. Porte and Tryntje Porte, husband and wife, and Johnette Porte, unmarried, to me known to be the persons described in and who executed the foregoing instrument and acknowledged that they executed the same as their free act and deed.

Ivor N. Brack.
Notary Public, Ramsey County, Minnesota.
My commission expires 3-13-54

Accepted and approved this 20th day of November A.D. 1950.

George H. Herrold
Herbert S. West.
Alvah D. Crampton } Plat Commission

Milton Rosen — Commissioner of Public Works.

Approved by the Village Council of Roseville this 8th day of November A.D. 1950.

Geo A. Membrey
Village Clerk.

Recorded Nov. 21, 1950
Abstract # 1245746