THOM & ERICKSON'S ADDITION

RAMSEY COUNTY, MINN.

SCALE 1 INCH = 100 FEET.
o INDICATES IRON MONUMENT.

R.C. WOLFGRAM
SURVEYOR

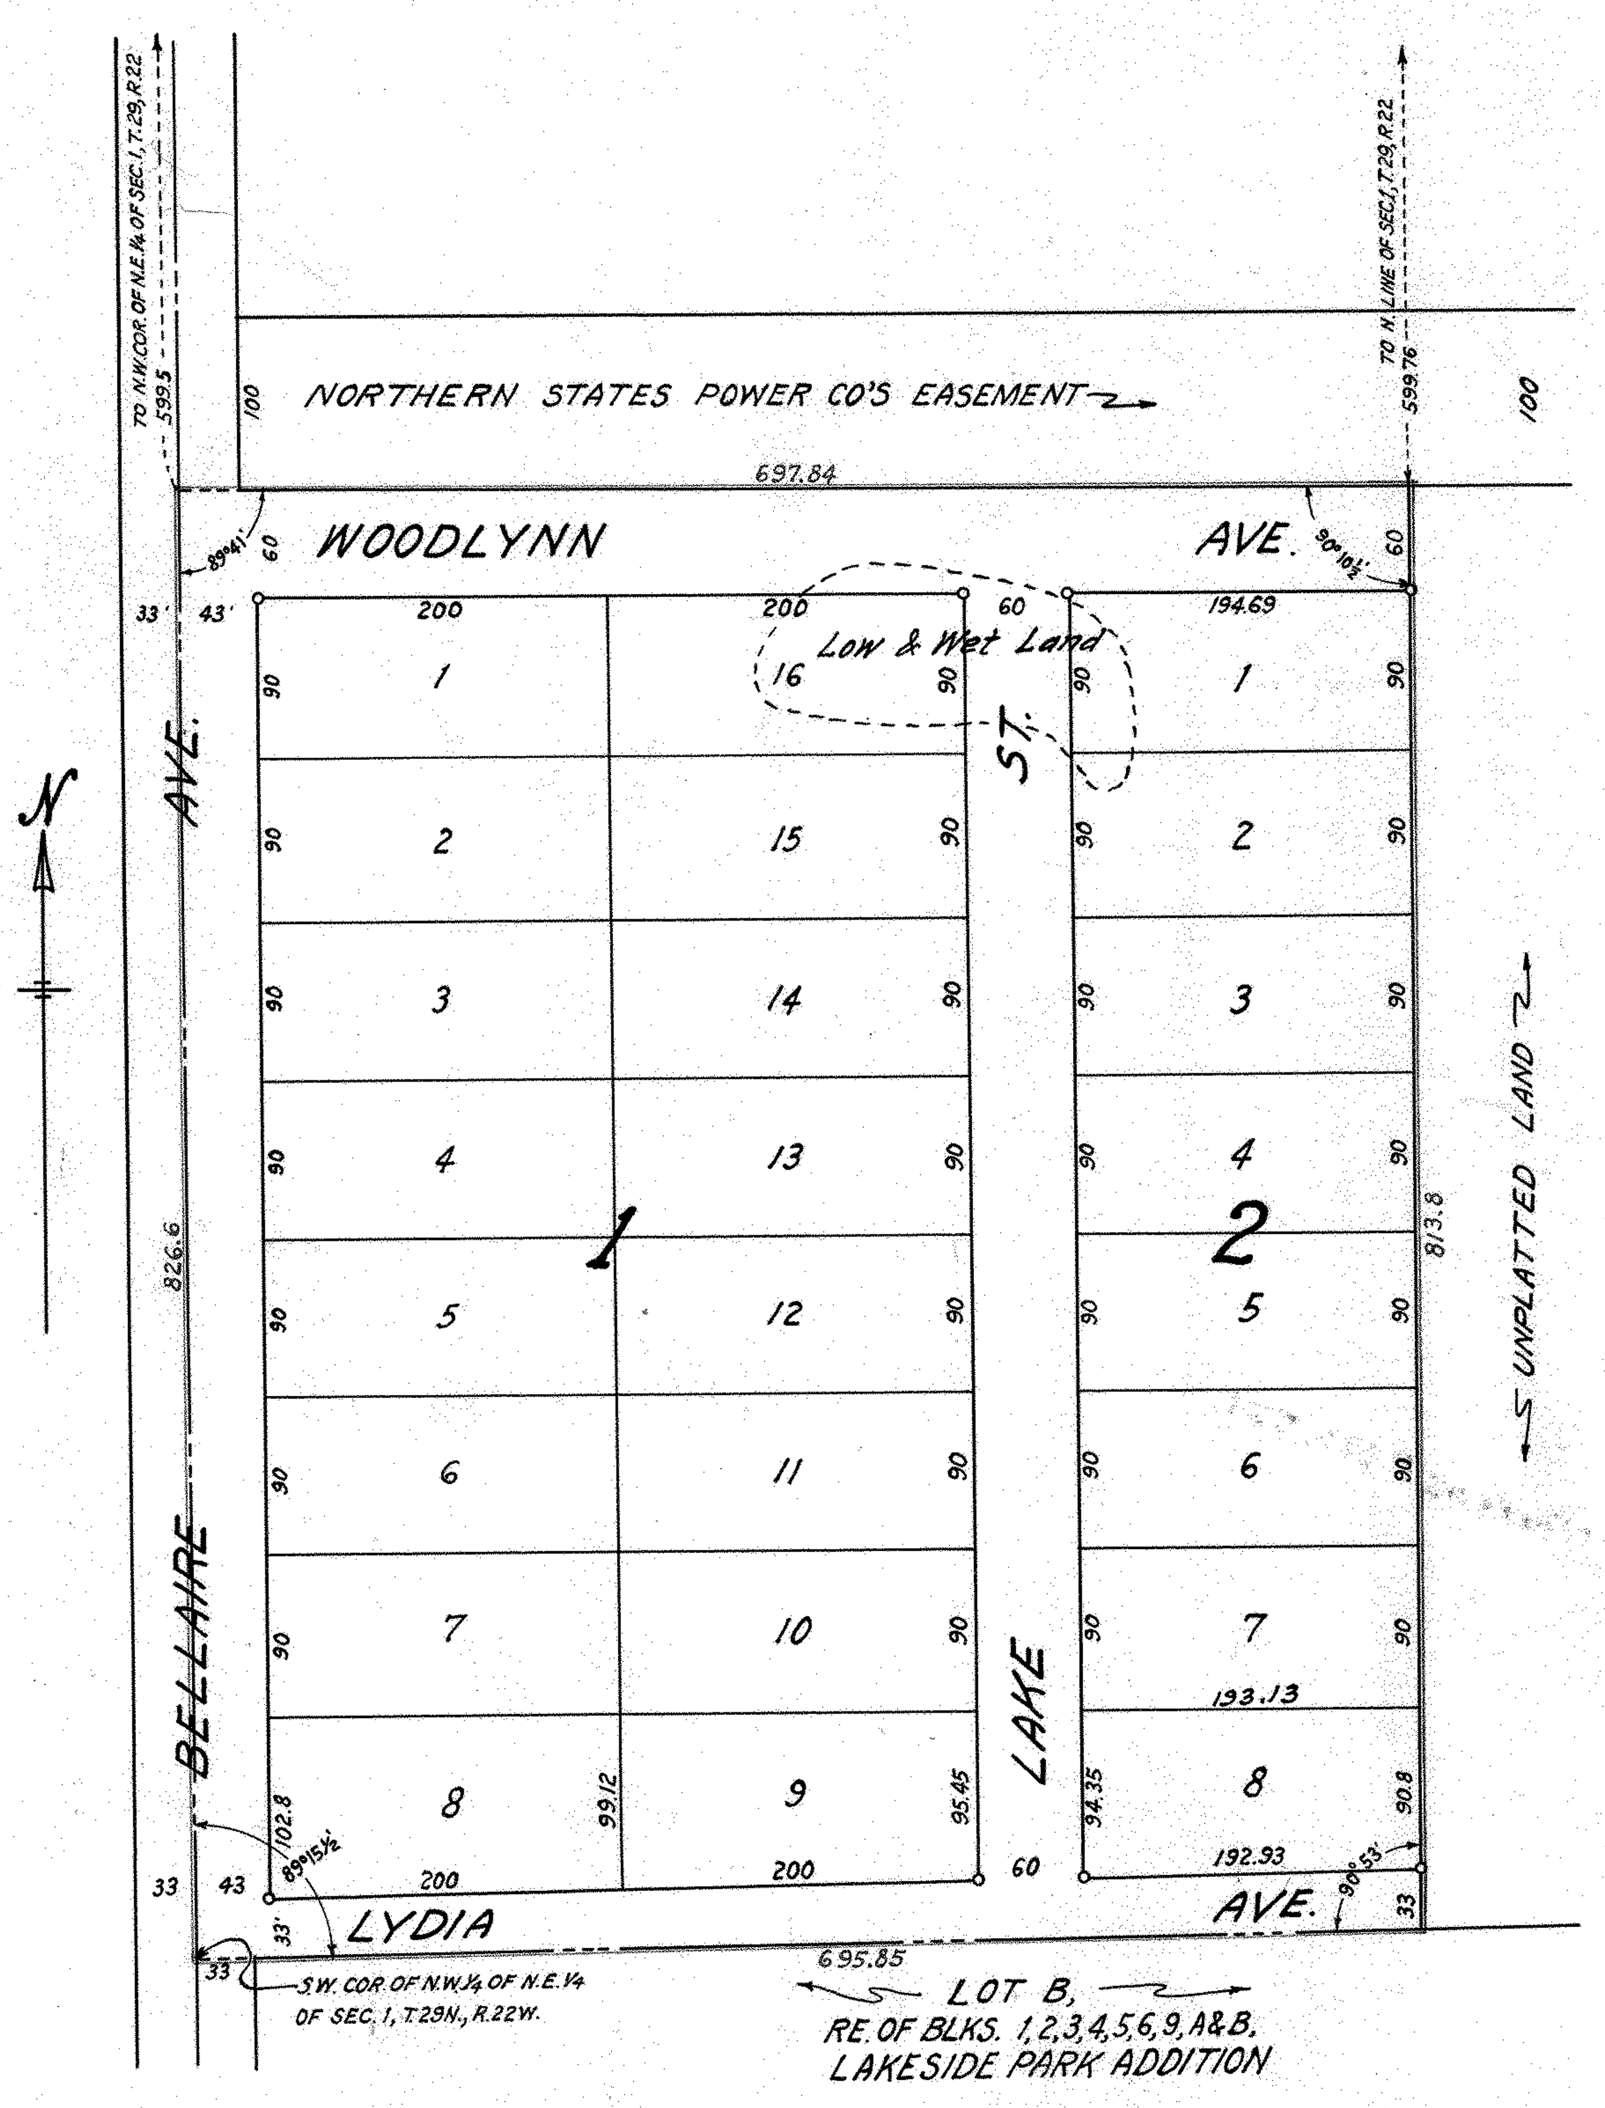

I hereby certify to having surveyed the property described on this plat as Thom & Erickson's Addition and have placed iron monuments at the corners shown and the same is correct. There is no low wet ground nor any traveled road or easement on or across same except as shown.

R.C. Wolfgram
Registered Surveyor
Minnesota Certificate No. 1340

State of Minnesota }
County of Ramsey } s.s.

On this 8th day of October A.D. 1952 before me the undersigned personally appeared R.C. Wolfgram, to me known to be the person described in and who executed the foregoing instrument and acknowledged that he executed the same as his free act and deed.

Arthur E. Thom Jr.
Notary Public, Ramsey County, Minnesota.
My Commission expires Feb 25, 1953

This is to certify that we, Arthur E. Thom and Lydia L. Thom, husband and wife, owners of that part of the Northwest quarter (N.W.¼) of Northeast quarter (N.E.¼) of Section one (1), Township twenty-nine (29) North, Range twenty-two (22) West lying South of the Northern States Power Company's easement across afore described quarter of quarter section, except the East six hundred twenty (620) feet thereof, have caused the same to be surveyed and platted and hereafter known as Thom & Erickson's Addition as shown by this plat, and hereby dedicate to the public and for the public use forever all avenues and streets as shown.

Witness our hands and seal this 8 day of Oct A.D. 1952

In presence of

Alvin A. Bucher
Arthur E. Thom Jr.

Arthur E. Thom
Lydia L. Thom

State of Minnesota }
County of Ramsey } s.s.

On this 8th day of October A.D. 1952 before me the undersigned personally appeared Arthur E. Thom and Lydia L. Thom, husband and wife, to me known to be the persons described in and who executed the foregoing instrument and acknowledged that they executed the same as their free act and deed.

Arthur E. Thom Jr.
Notary Public, Ramsey County, Minnesota.
My Commission expires Feb 25, 1953

Accepted and approved this 31th day of October A.D. 1952

Alvah L. D. Crampton
C. D. Loeks
Herbert H. West
} Plat Commission

Milton Rosen — Commissioner of Public Works

Accepted and approved by the Board of County Commissioners this 3 day of November A.D. 1952, Ramsey County, Minnesota.

Eugene Amrein — County Auditor, Ramsey County, Minnesota.

Accepted and approved by the Township Board of New Canada Township

S. Erickson - Oct 28, 1952 — Clerk of Township.

Recorded Nov. 10, 1952
Abstract # 1295127